




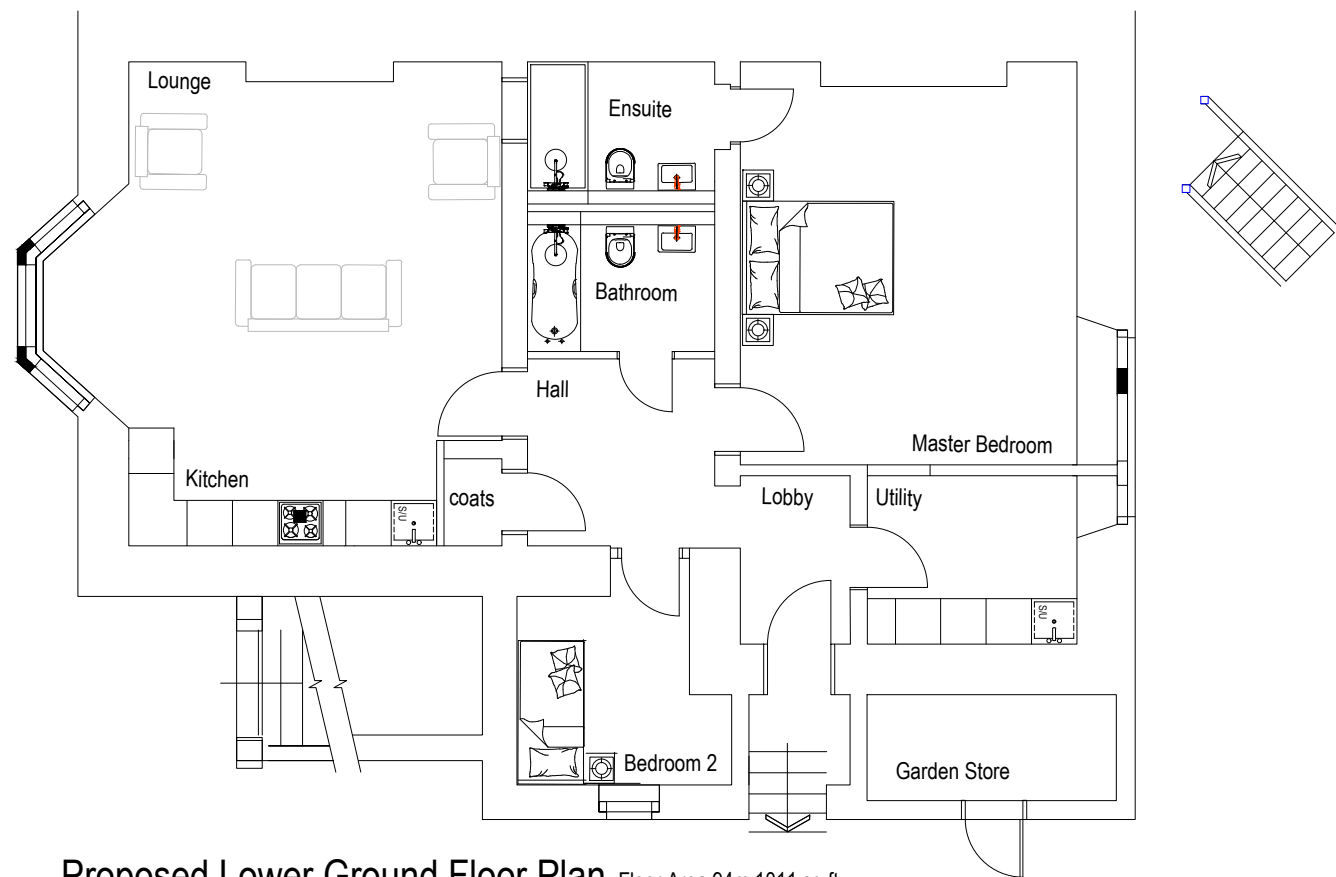


Proposed Lower Ground Floor Plan Floor Area 94m 1011 sq ft

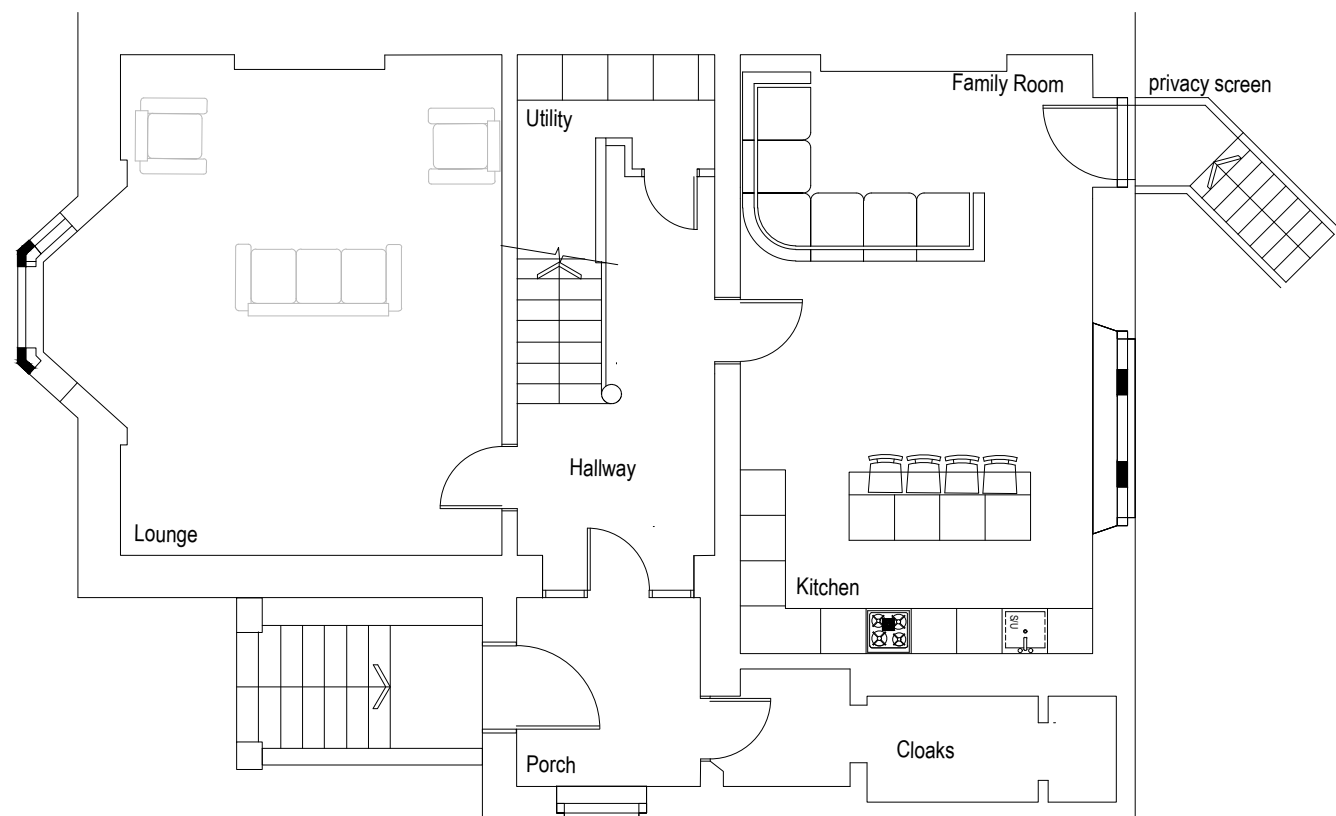

Proposed Upper Ground Floor Plan Floor Area 290m2 3120 sq ft

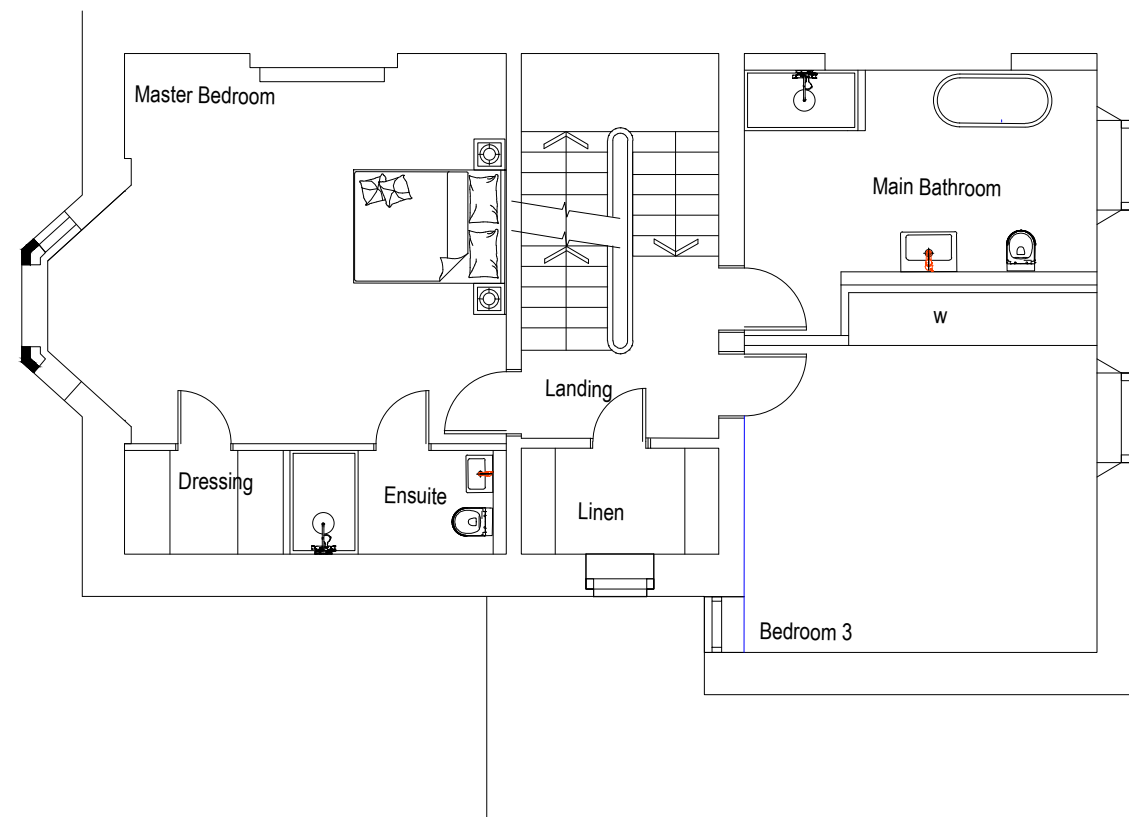

Proposed First Floor Plan

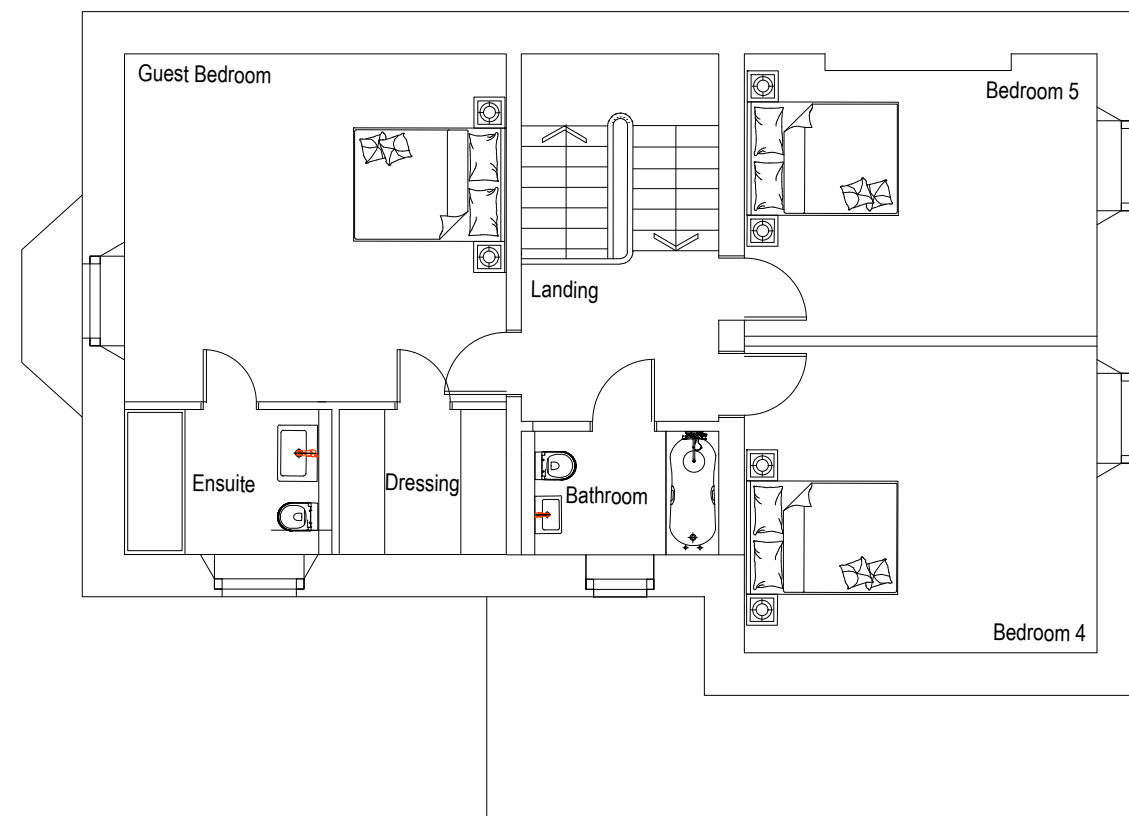

Proposed Second Floor Plan

Proposed Prior Approval of 5 Westfield Park Redland Bristol	Date: May 2026	David Cahill Design Consultants Ltd Maple Cottage 77 Poplar Road Warmley Bristol BS30 5JS Tel: 01179618888 Email: davidcahilldesign@btopenworld.com
	Scale: 1:100 @ A3	
	DWG No: 3964/2	
Proposed Floor Plans Option B		