
Do not scale from this drawing. Studio Gedye must be notified immediately should any discrepancies be found. The contractor must check all dimensions on site before construction or manufacture of materials. This drawing or any portion of it may not be reproduced without the consent of Studio Gedye.

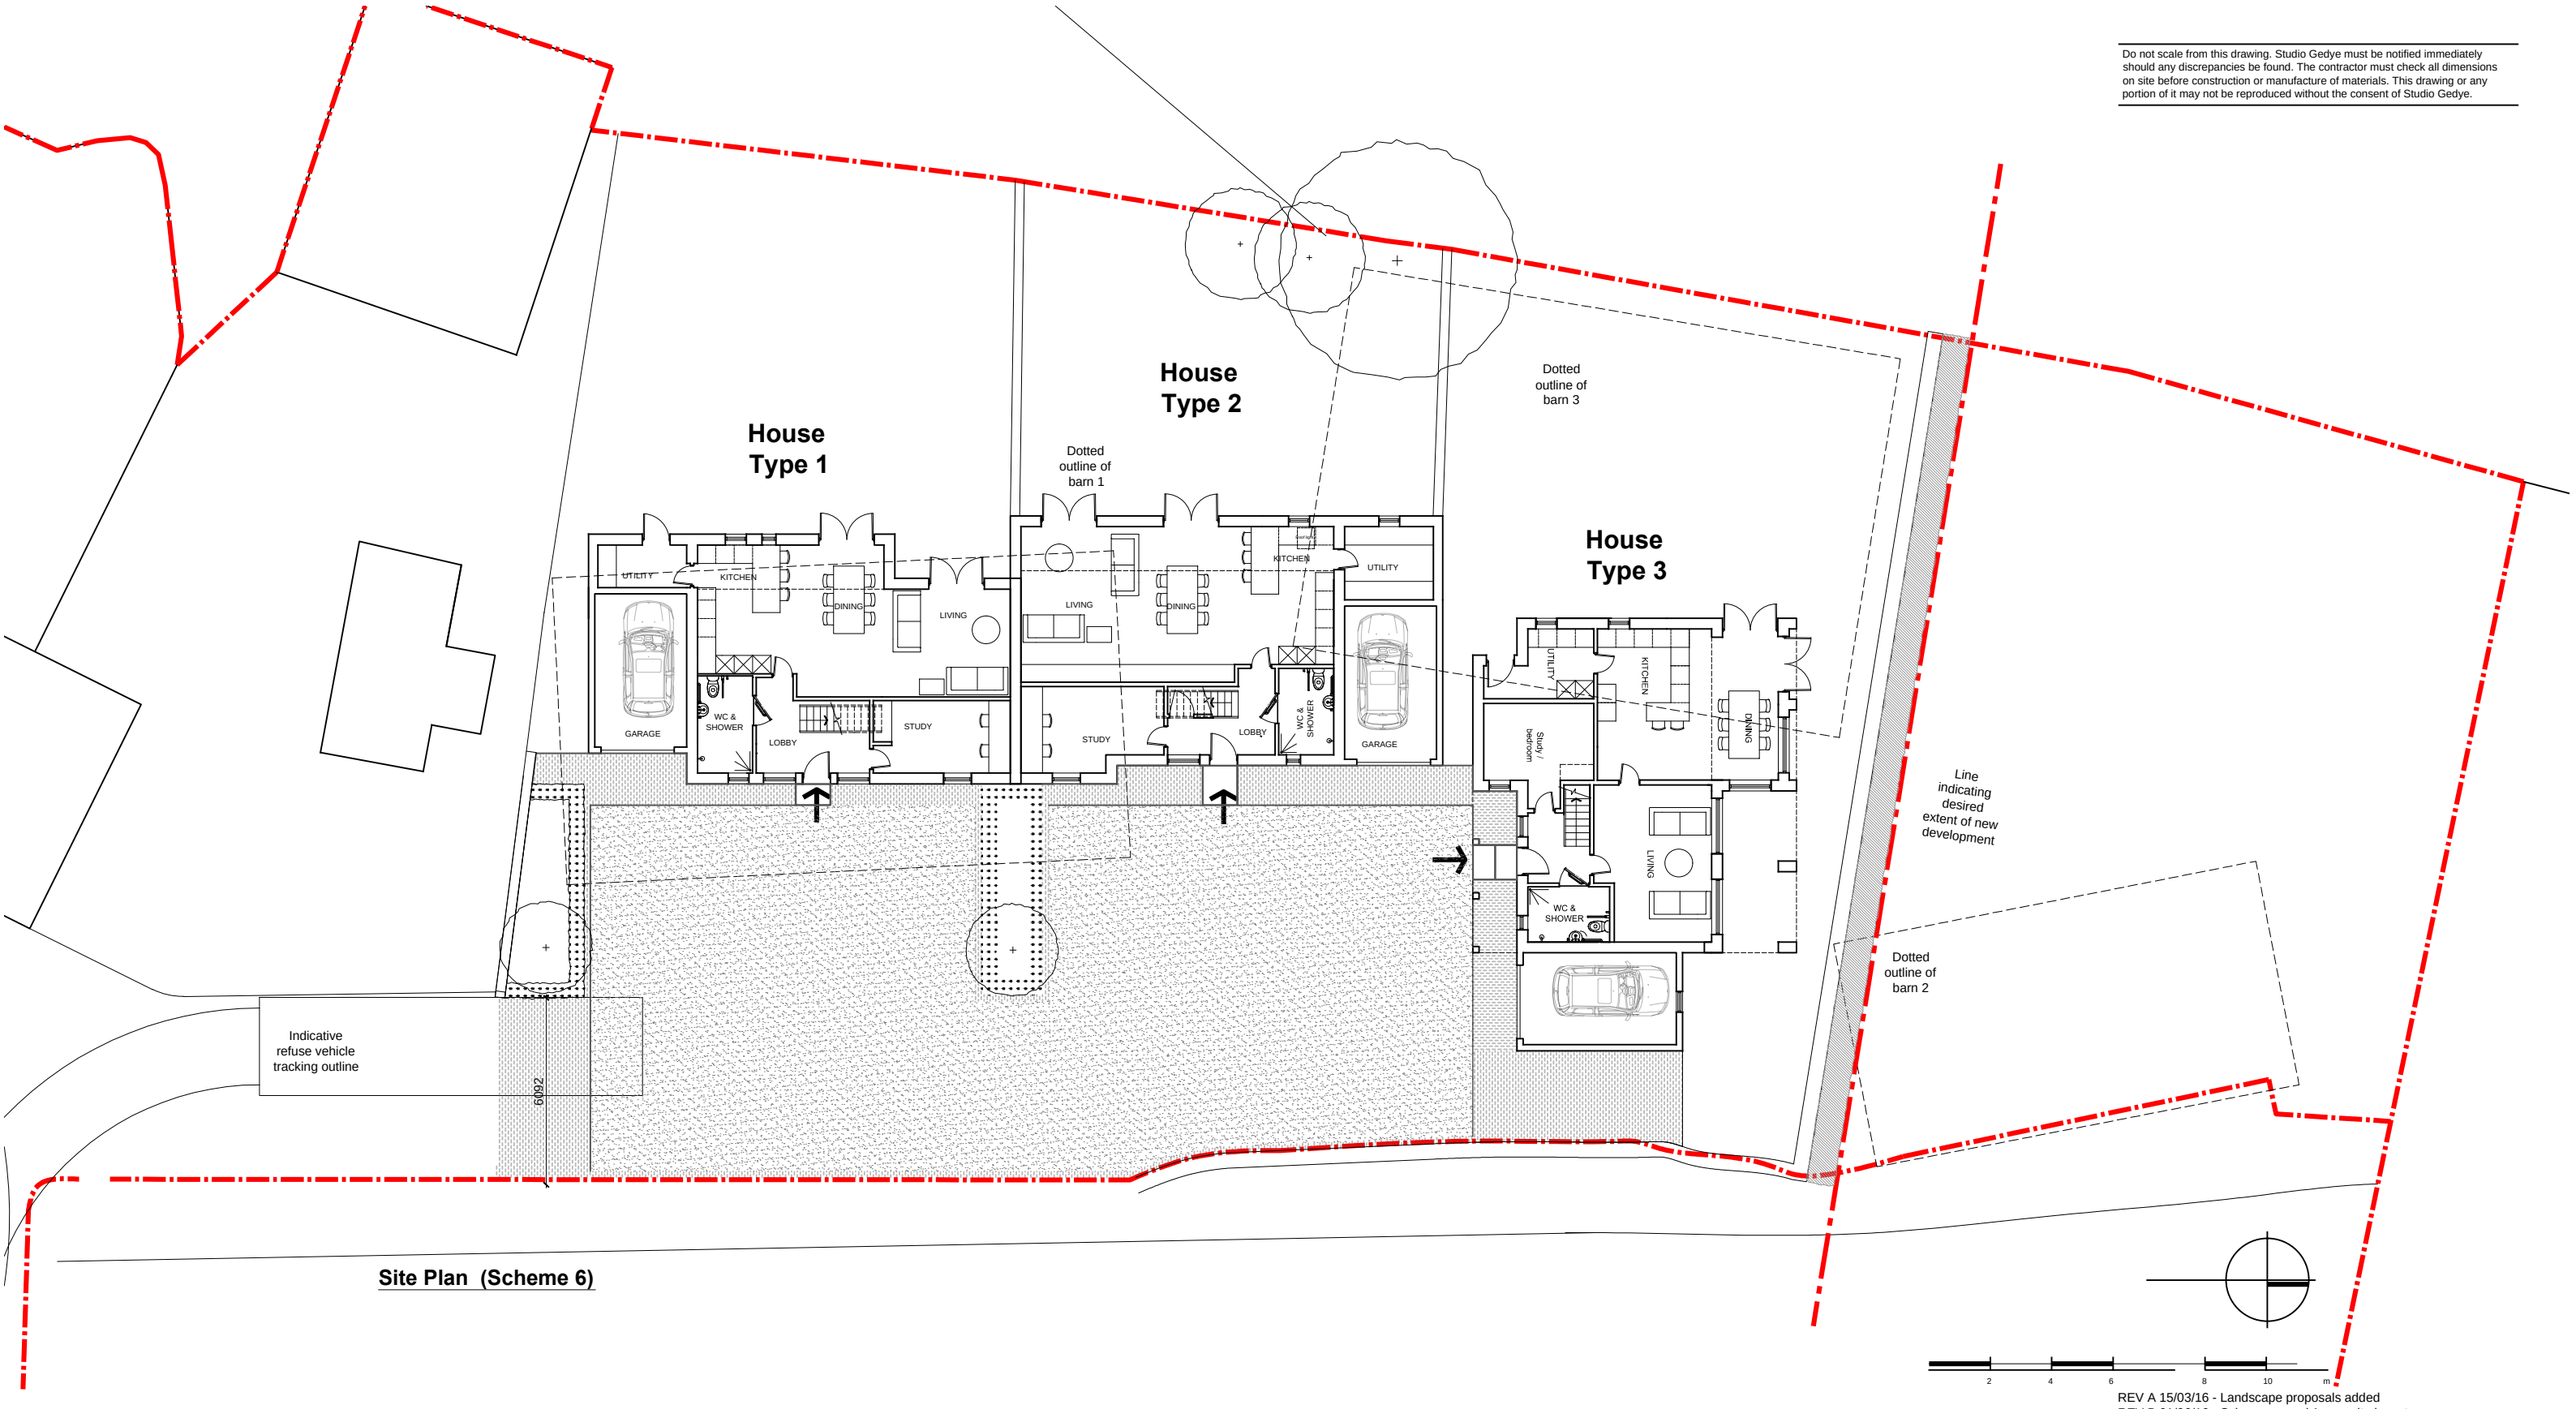

Site Plan (Scheme 6)

REV A 15/03/16 - Landscape proposals added
REV B 01/06/16 - Scheme moved 1m on site layout
REV C 09/06/16 - Scheme moved 1m away from boundary line

Proposed

studiogedye
architecture and design
The Studio
2 Bank View
Main Road
Hathersage
Derbyshire
S32 1BB
T : 01433 659461/ 0791 253 4372
E : sgedye@mac.com

Rev	Description	Date	By	App'd

Drawing title
Site plan
Planning scheme (6)

Drawn by		Date	App'd
LI/MD		09/06/16	-
Drawing no	**Project no**	**Scale @ A3**	**Rev**
119	15103	1:200	C

Project
Bents Farm, Penny Lane,
Sheffield. S17 3AZ

© Studio Gedye Ltd 2015