

strakers

14 Furlong Gardens, Trowbridge, Wiltshire, BA14 7HB

In branch | Online | On the move
strakers.co.uk

14 Furlong Gardens, Trowbridge, Wiltshire, BA14 7HB

£280,000

A smartly presented, three bedroom, semi detached house with good sized garden, garage and ample driveway parking, which is conveniently situated within walking distance of schools, train station and town centre amenities.

- Well Presented, Semi Detached House
- Three Good Sized Bedrooms
- Modern Kitchen & Bathroom
- Gas Central Heating & UPVC Double Glazing
- Garage & Long Driveway
- Well Enclosed Garden
- Close To The Town Centre & A Variety Of Amenities

Freehold

EPC Rating D









Sold prior marketing, similar properties urgently required

A smartly presented, three bedroom, semi detached house with good sized garden, garage and ample driveway parking, which is conveniently situated within walking distance of schools, train station and town centre amenities. The property benefits from a modern kitchen with some integrated appliances, refitted bathroom with white suite, cloakroom, gas central heating, UPVC double glazing and scope to extend (subject to the necessary consents being granted).

Situation
Located close to the centre of Trowbridge, you have a fantastic range of shops, restaurants, a cinema complex, schools for all ages, and open green spaces all within easy reach. The railway station provides regular services to Bath, Bristol, Salisbury, and Southampton, while the A350 and A36 offer swift road connections. Junction 17 of the M4 is around 30 minutes away, and charming nearby towns including Bath, Bradford on Avon, and Melksham are all easily accessible.

Property Information
Council Tax Band; C

Freehold

Services; Mains Gas, Water, Drainage and Electricity

Gas Central Heating

EPC Rating; D








Furlong Gardens, Trowbridge, BA14

Approximate Area = 862 sq ft / 80 sq m
Garage = 164 sq ft / 15.2 sq m
Total = 1026 sq ft / 95.2 sq m
For identification only - Not to scale

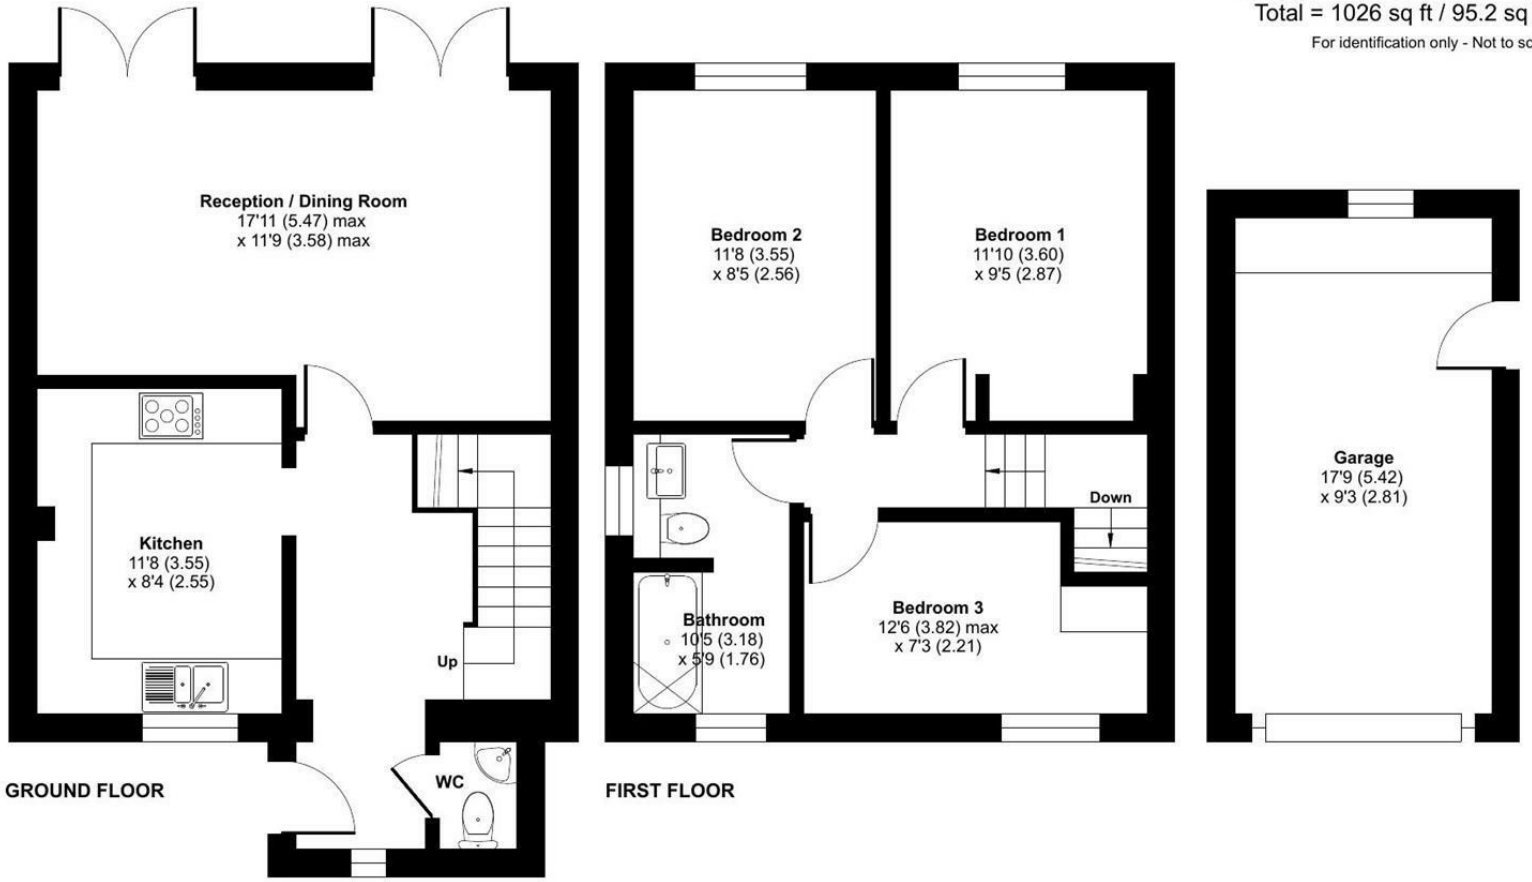

Floor plan produced in accordance with RICS Property Measurement 2nd Edition, Incorporating International Property Measurement Standards (IPMS2 Residential). ©nichecom 2026. Produced for Strakers. REF: 1540149

Disclaimer These particulars, whilst believed to be accurate are set out as a general outline only for guidance and do not constitute any part of an offer or contract. Intending purchasers should not rely on them as statements of representation of fact, but must satisfy themselves by inspection or otherwise as to their accuracy. No person in this firms employment has the authority to make or give any representation or warranty in respect of the property. All measurements and distances are approximate only. Your home is at risk if you do not keep up repayments on a mortgage or other loan secured on it.

strakers

For further details 01225 617030
trowbridge@strakers.co.uk

In branch | Online | On the move
strakers.co.uk