HARDINGS

The Willows

Guide Price £1,100,000

Private Thames Mooring A spacious 3 bedroom converted coach house located in this idyllic riverside development located on the fringes of Windsor, just a short drive to Windsor town centre with its full array of shops, restaurants, cafes, bars and direct British Rail links to London (Waterloo, Paddington & The Elizabeth Line). Featuring a larger than average riverside garden with Thames frontage and private mooring, the property further benefits from ample allocated parking, exposed beams and a charming open plan living/dining room with Adam style fireplace.

Windsor is easily accessible via the major motorway networks of the M3, M4, M25 and M40 and London Heathrow is just 12 miles.
No onward chain.

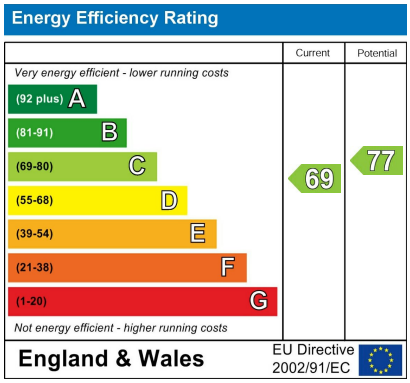

Features

- Characterful Riverside Development
- Private Thames Mooring
- Separately Accessed Riverside Garden
- Three Allocated Parking Spaces
- Summer House with Two Patio Areas
- Converted Coach House
- Interconnected Study/ Bedroom 4
- Principle Bedroom with Ensuite
- Charming open plan Living Dining Room.
- Located on fringes of Windsor Town Center

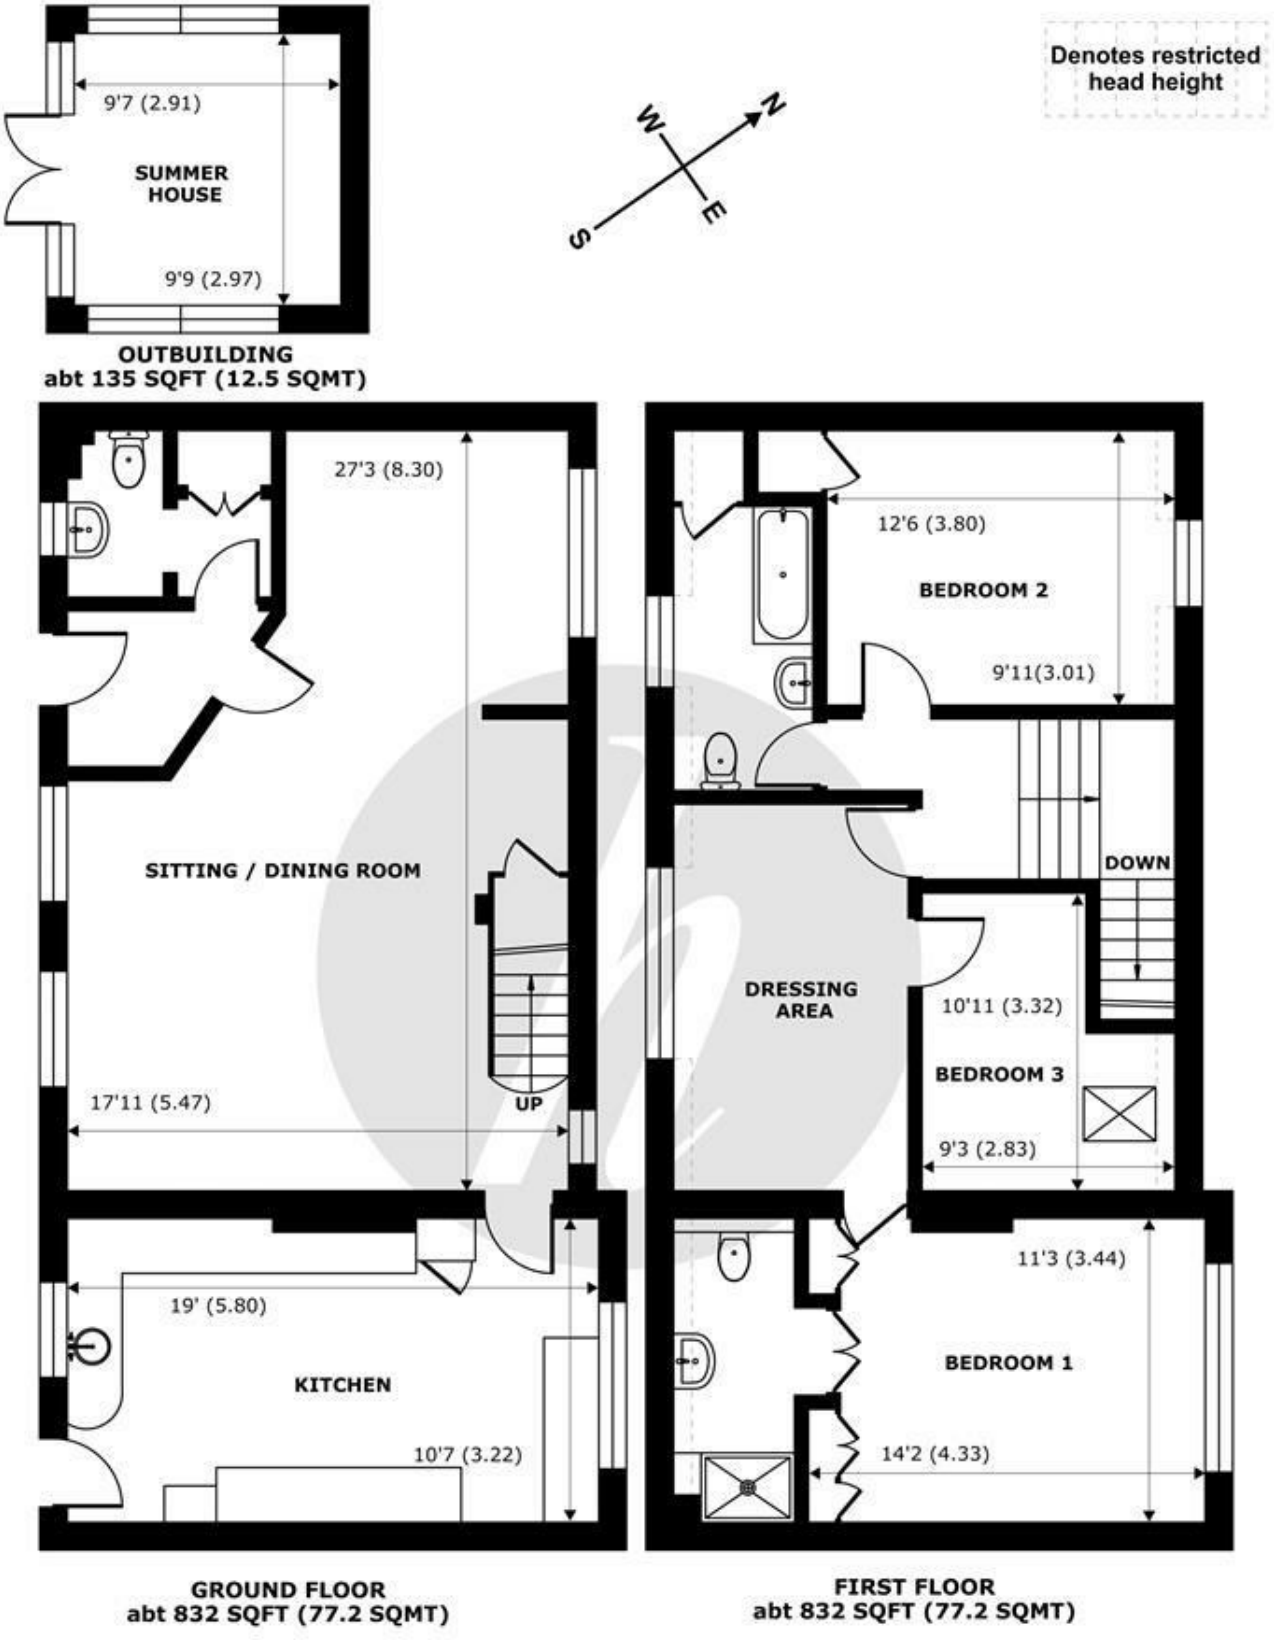

The Willows, Windsor, SL4

Approximate Internal Area = 1400 sq ft / 130 sq m (Exclude Outbuildings)
Approximate External Area = 1664 sq ft / 154.5 sq m (Exclude Outbuildings)
Limited Use Area(s) = 28 sq ft / 2.6 sq m

For identification only - Not to scale

Floor plan produced in accordance with RICS Property Measurement 2nd Edition, Incorporating International Property Measurement Standards (IPMS2 Residential). Produced for Hardings. REF: 1421169

©nichecom 2026.

HARDINGS

11 High Street, Windsor, Berkshire, SL4 1LD,
T: 01753 833 118 | E: info@hardings.co.uk
www.hardings.co.uk