


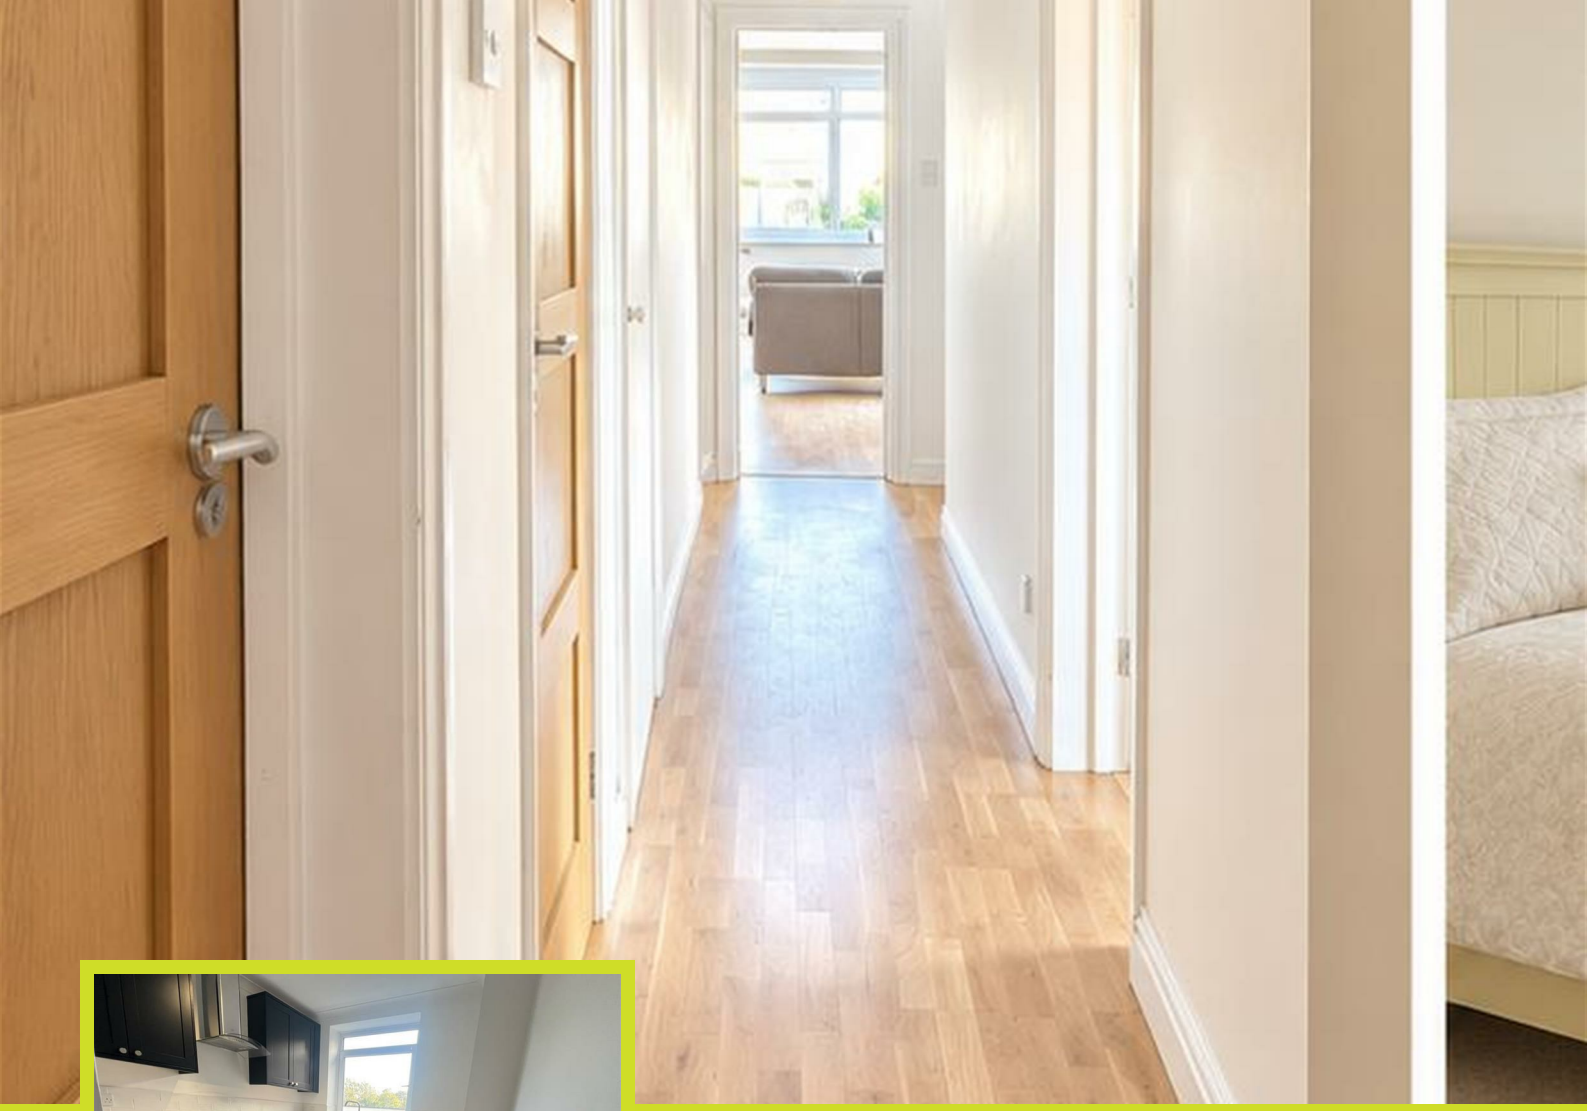

PCM

£2,200 PCM

The Drive, Hove

- Three-bedroom flat
- New bathroom
- Small private balcony
- Located in the popular area of Hove
- Newly fitted kitchen
- Modern décor throughout
- EPC energy rating C (72)
- Heating is included in the rent

Robert Luff & Co are delighted to offer this three-bedroom flat situated in Baltimore Court, on The Drive in Hove. The property benefits from a newly fitted kitchen, a new bathroom, modern decor throughout and a small private balcony as well as your HEATING INCLUDED.

Ideally located in the popular Hove area, the property is conveniently positioned for a range of local shops, cafés, restaurants and everyday amenities. Hove's vibrant shopping areas, seafront and excellent transport links are also within easy reach, making this an attractive location for commuters and those looking to enjoy everything the area has to offer.

T: 01903 331247 E: info@robertluff.co.uk
www.robertluff.co.uk

Robert Luff & Co
Sales | Lettings | Commercial





Accommodation

AGENTS NOTE

Some images, floor plans, or descriptions associated with this property listing may have been created, enhanced, or digitally staged using artificial intelligence (AI) tools for illustrative and marketing purposes only. While every effort is made to represent the property accurately, AI-generated visuals may not faithfully reflect the exact dimensions, layout, finishes, structural condition, or physical features of the property. Prospective buyers/tenants are strongly advised to inspect the property in person and rely upon their own physical survey, legal representation, and official property particulars before entering into any transaction or contract.









30 Guildbourne Centre, Worthing, West Sussex, BN11 1LZ
T: 01903 331247 E: info@robertluff.co.uk
www.robertluff.co.uk

Floorplan

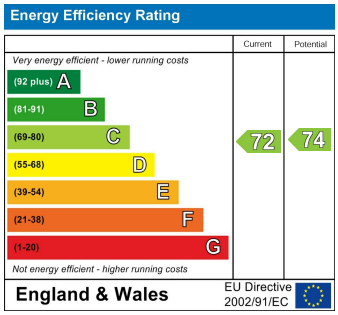

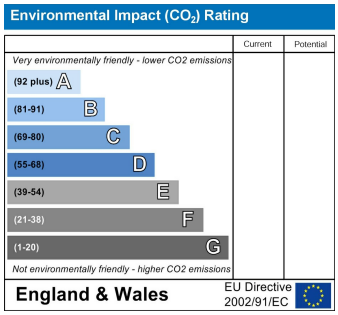

The information provided about this property does not constitute or form any part of an offer or contract, nor may it be regarded as representations. All interested parties must verify accuracy and your solicitor must verify tenure/lease information, fixtures and fittings and, where the property has been extended/converted, planning/building regulation consents. All dimensions are approximate and quoted for guidance only as are floor plans which are not to scale and their accuracy cannot be confirmed. References to appliances and/or services does not imply that they are necessarily in working order or fit for the purpose.

30 Guildbourne Centre, Worthing, West Sussex, BN11 1LZ
T: 01903 331247 E: info@robertluff.co.uk
www.robertluff.co.uk