

FOR SALE

01949 87 86 85

www.hammondpropertyservices.com

11 Market Place
Bingham
Nottinghamshire
NG13 8AR

01949 87 86 85

bingham@hammondpropertyservices.com



**14 ABBEY ROAD, BINGHAM, NOTTINGHAM,
NOTTINGHAMSHIRE NG13 8ED**

£420,000

14 ABBEY ROAD, BINGHAM, NOTTINGHAMSHIRE NG13 8ED

If it is a stunning outlook you are looking for.... look no further!!! With a southerly facing rear garden overlooking the 'Medieval Village' of Bingham (which should never be built on) which is maintained by the local cattle chewing the cud! A fabulous view that changes with the seasons!

If you are seeking a sensibly priced FOUR bedroom home, (with an ensuite shower room to the main bedroom), favourably located close to Carnarvon School, this could be the property you are looking for... with plenty of scope for further extension to both side and rear to take full advantage of the position, setting and plot.

The gas centrally heated and double glazed interior offers ideal living space for first time buyers/young families and would benefit from the upgrading of the items above. There is the added bonus of the large garden to the rear which will also benefit from imaginative works and allows scope for the extending of the kitchen and dining areas to create that open plan living / dining kitchen arrangements that everyone is looking for!

For those with young children there is a recreation ground close by on Cogley Lane and Abbey Road is just over half a mile walk to Bingham's Market Place (via the well designed 'short cuts') where there is also a regular bus service to Nottingham City Centre.

Carnarvon, Robert Miles and Toothill Schools catering for all school age groups are also extremely popular and highly regarded due to their Ofsted reports.

Bingham enjoys a wonderful range of supermarkets and independent shops, eateries, coffee house, public houses with a market held every Thursday. There is also a medical centre, pharmacies, dentists, leisure centre and a library. Should a shopping trip to the larger towns be the 'order of the day' Bingham also has direct rail links to Nottingham and Grantham and bus routes to Nottingham and the surrounding villages.



DIRECTIONAL NOTE From our Bingham Office the property may be approached via Market Street. At the T junction turn left into Long Acre. As the road bends to the right, bear left into Long Acre East. Proceed along Long Acre East and follow the road round to the left into Cogley Lane. Pass the children’s play ground on the right and turn next right into Abbey Road. This property will then be found on the right hand side clearly denoted by the Hammond Property Services For Sale sign.

For Sat Nav use Post Code: **NG13 8ED**

Council Tax Band


E

Energy Efficiency Rating		
	Current	Potential
Very energy efficient - lower running costs		
(92 plus) A		81
(81-91) B		
(69-80) C		
(55-68) D	64	
(39-54) E		
(21-38) F		
(1-20) G		
Not energy efficient - higher running costs		
England & Wales		EU Directive 2002/91/EC

Environmental Impact (CO ₂) Rating		
	Current	Potential
Very environmentally friendly - lower CO ₂ emissions		
(92 plus) A		
(81-91) B		
(69-80) C		
(55-68) D		
(39-54) E		
(21-38) F		
(1-20) G		
Not environmentally friendly - higher CO ₂ emissions		
England & Wales		EU Directive 2002/91/EC

14 Abbey Road, Bingham, NG13 8ED

Approximate Gross Internal Area
1550 sq ft - 144 sq m

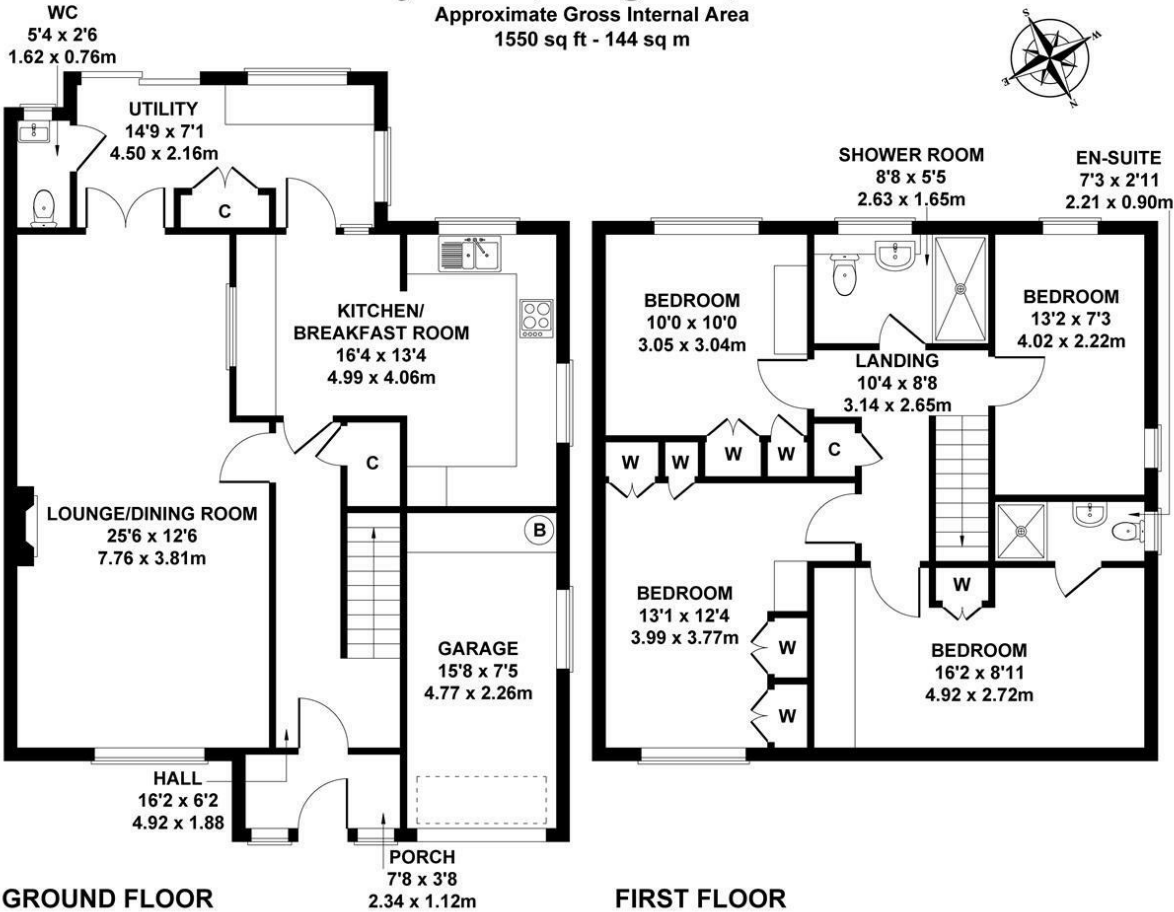

Not to Scale. Produced by The Plan Portal 2025
For Illustrative Purposes Only.



With a southerly facing rear garden overlooking an adjacent grassed paddock & play area in the distance. This ensures plenty of privacy and daytime sunshine and there is a well-stocked rear garden incorporating mature shrubs, wild flower and colourful plantings... a wonderful haven that has been lovingly created over many years.





Doule glazed entrance door into

STORM PORCH

Door into the


RECEPTION HALLWAY


with a central heating radiator and stairs to the first floor.

LOUNGE AREA

16'3 x 10'6 (4.95m x 3.20m)

with a central heating radiator and a double glazed window overlooking the front. Feature fireplace. The lounge is open plan to the

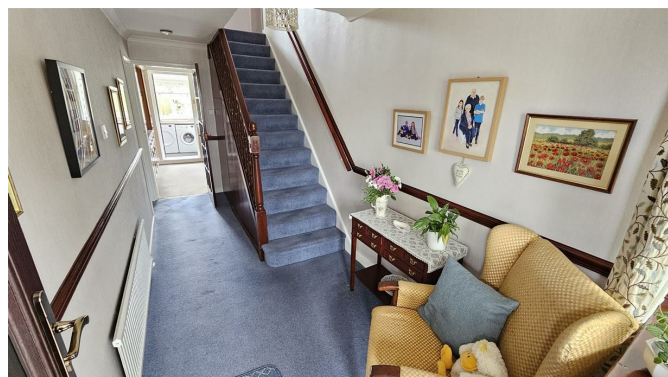

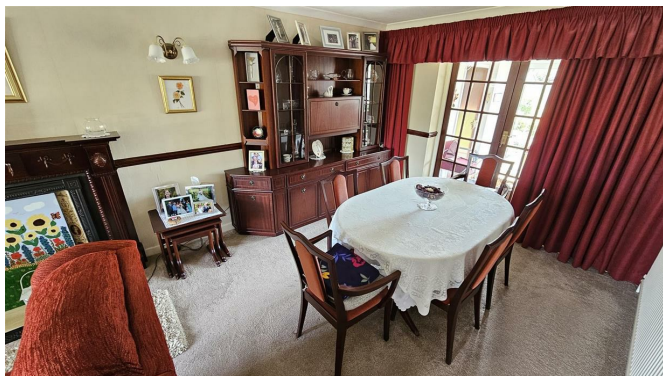

DINING AREA

10'6 x 9'0 (3.20m x 2.74m)
with a central heating radiator and double doors leading into the rear utility porch / sun room.

OPEN PLAN BREAKFAST KITCHEN

with a central heating radiator and a double glazed window overlooking the rear garden. Multipaned door into the






Hammond
Property Services

FOR SALE

01949 87 86 85

www.hammondpropertyservices.com

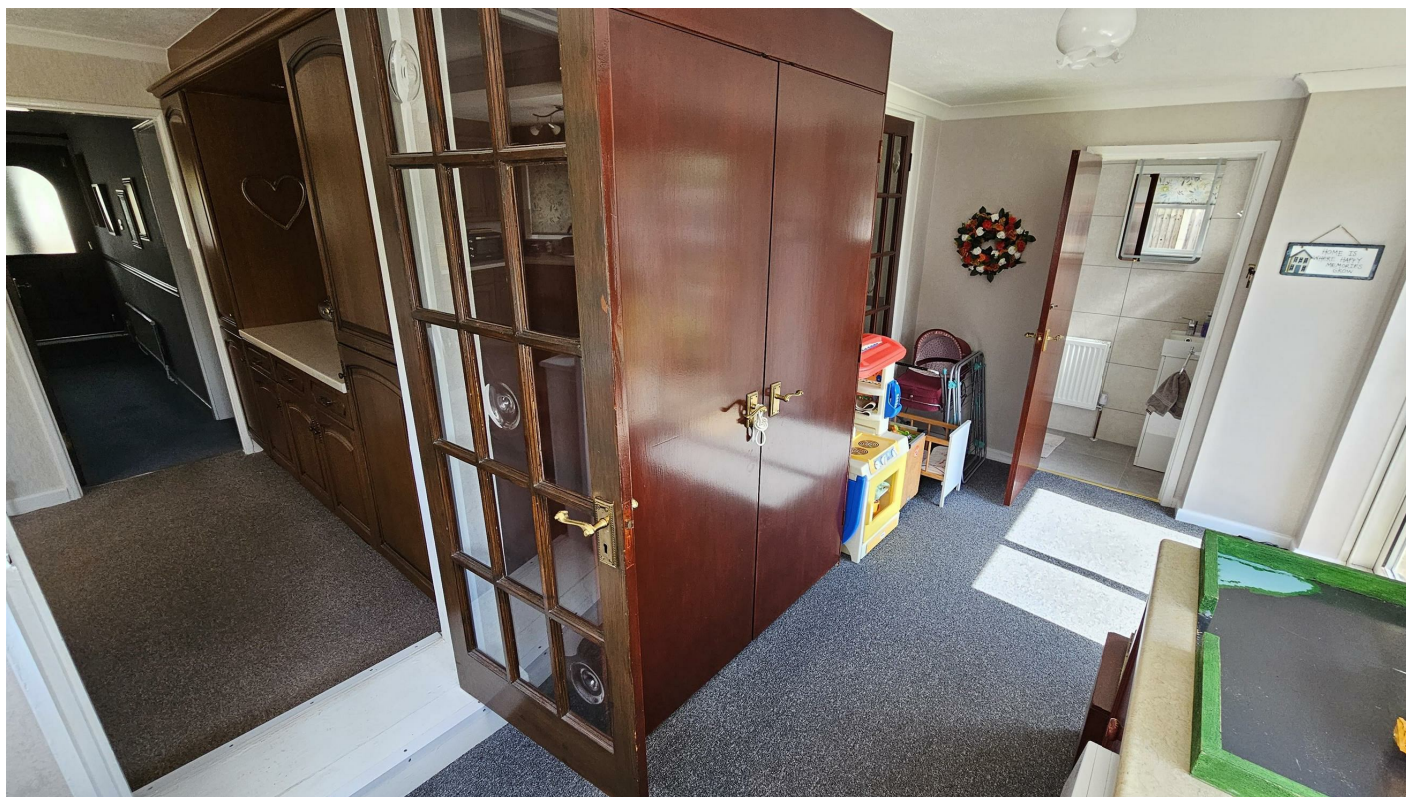

01949 87 86 85




SUN ROOM / UTILITY PORCH

with a central heating radiator and a double glazed window overlooking the rear garden. Double glazed patio doors providing access to the very sunny and private rear garden.

RECENTLY UPGRADED CLOAKROOM

A fully tiled room incorporating a low flush W.C. with a concealed cistern, central heating radiator and a washbasin. Back-lit mirror.



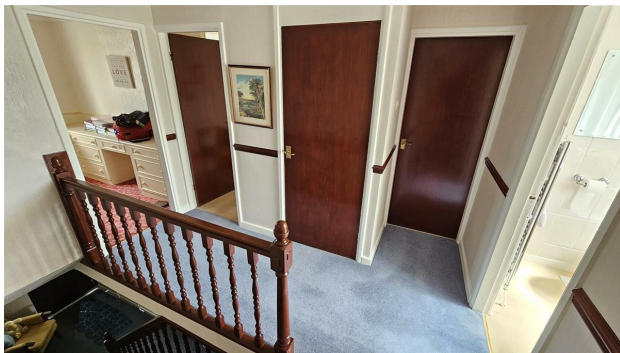

LANDING


with airing cupboard and access to the loft space.

BEDROOM 1

with a central heating radiator and double glazed windows overlooking the rear gardens and field beyond. Built-in wardrobes and further vanity area with drawers.

EN-SUITE SHOWER ROOM

featuring a shower, low flush W.C. and a wash basin. A double glazed window to the side.

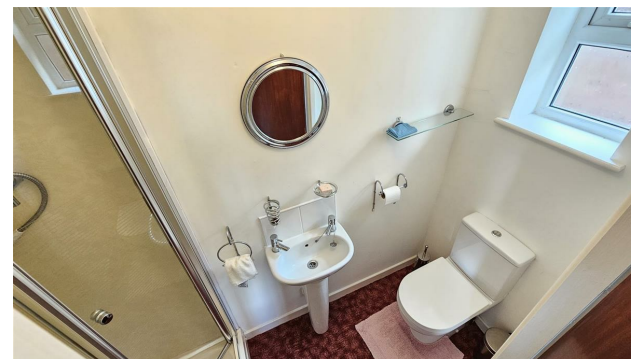



BEDROOM 2

with a central heating radiator and a double glazed window overlooking the front. Two sets of built in double wardrobes.





BEDROOM 3

10'3 x 8'8 (3.12m x 2.64m)

with a central heating radiator and a double glazed window overlooking the rear gardens and field beyond. Built-in wardrobes.

SHOWER ROOM


A fully tiled room with a walk-in shower enclosure, a low flush W.C. with a concealed cistern, wash basin with cupboard under, an obscure double glazed window to the rear.





BEDROOM 4

with a central heating radiator and a double glazed window to the rear and one to the side... with numerous options for use, conversion, extension, dividing... you decide!

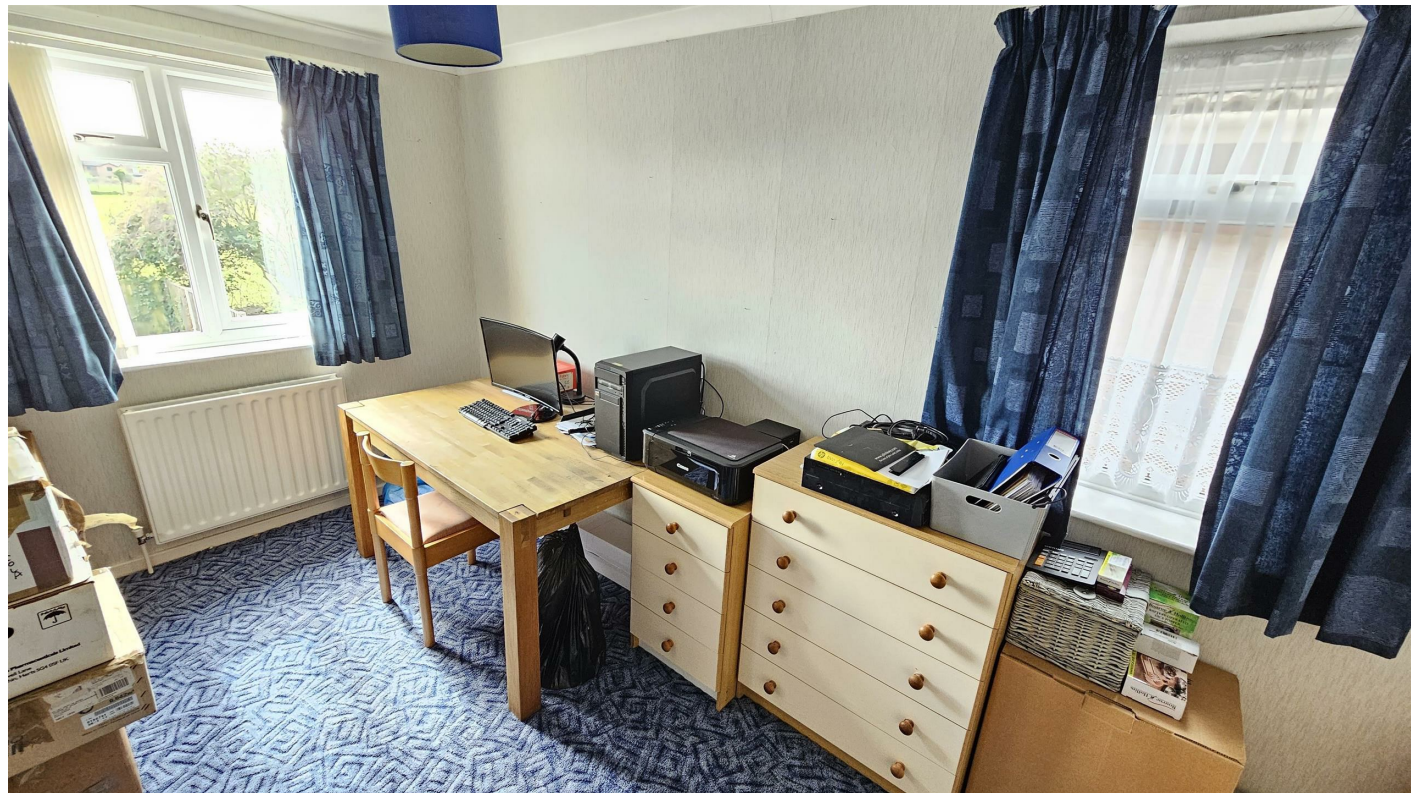



OUTSIDE

The property occupies a pleasant position with a landscaped frontage for low maintenance with plenty of colour from planting and wild flowers. A driveway provides off road car standing and gives access to the GARAGE with an up and over door. The GARAGE houses the Gas fired boiler and both gas and electric meters. A lawned area is bordered with decorative plantings.

OUTSIDE - REAR

with a large southerly facing and private garden – perfect for those who enjoy al fresco dining during those balmy summer evenings; with a large area of lawn, well-stocked borders and secure fencing at the rear overlooking the extensive paddock area – often frequented by cattle looking over the mature hedging... There is ample scope for further extension of the property with the dining, kitchen and utility areas being extended to create that open plan 'living / dining kitchen' that everyone is looking for!





Steve Pritchett

Please contact us for a FREE discussion on our services

01949 87 86 85



Mortgages for:
First Time Buyers
Home Movers
Re-mortgages
Buy to Lets - inc HMOs

Protection for:
Life
Critical Illness
Income Protection

Did you know that we have a Rental Department?

Are you a landlord?

We offer two options!

FULLY MANAGED or **INTRODUCTION ONLY**

Your property will be advertised on Rightmove, OnTheMarket.com, hammondpropertyservices.com and will be displayed in our office window.

A comprehensive colour brochure will be available for prospective tenants.

For more information, please call **Sharon** on **01949 87 86 90**





SOLD

01949 87 86 85

www.hammondpropertyservices.com

← Want one of these???

Then get one of these!!!

→



FOR SALE

01949 87 86 85

www.hammondpropertyservices.com

© WE SELL, WE RENT, WE AUCTION, WE RELOCATE & WE QUIZ!!! ©

Impressed by the quality of this brochure?

Does your property deserve to be promoted like this?

Please call this office on
01949 87 86 85
to arrange a suitable time for us to call out
and to discuss what we do
and how we do it!