Queensway

Higham Ferrers, Rushden, NN10 8BU

£265,000

3 1 2

Queensway

Higham Ferrers, Rushden, NN10 8BU

Description

Offered to the market with no onward chain is this beautifully presented three bedroom home, situated close to popular Schools and within a desirable location. The property boasts two separate reception rooms and comprises an entrance hallway, spacious kitchen and breakfast room, utility room, downstairs cloakroom, two double bedrooms and one single, family bathroom, garage and a well presented garden at the rear of the property.

- Three Bedrooms
- Popular Location
- Off Road Parking
- Kitchen / Breakfast Room
- Utility Room
- Close To Schools
- Garage
- Private Enclosed Garden
- Family Bathroom
- Two Reception Rooms

Floor Plan

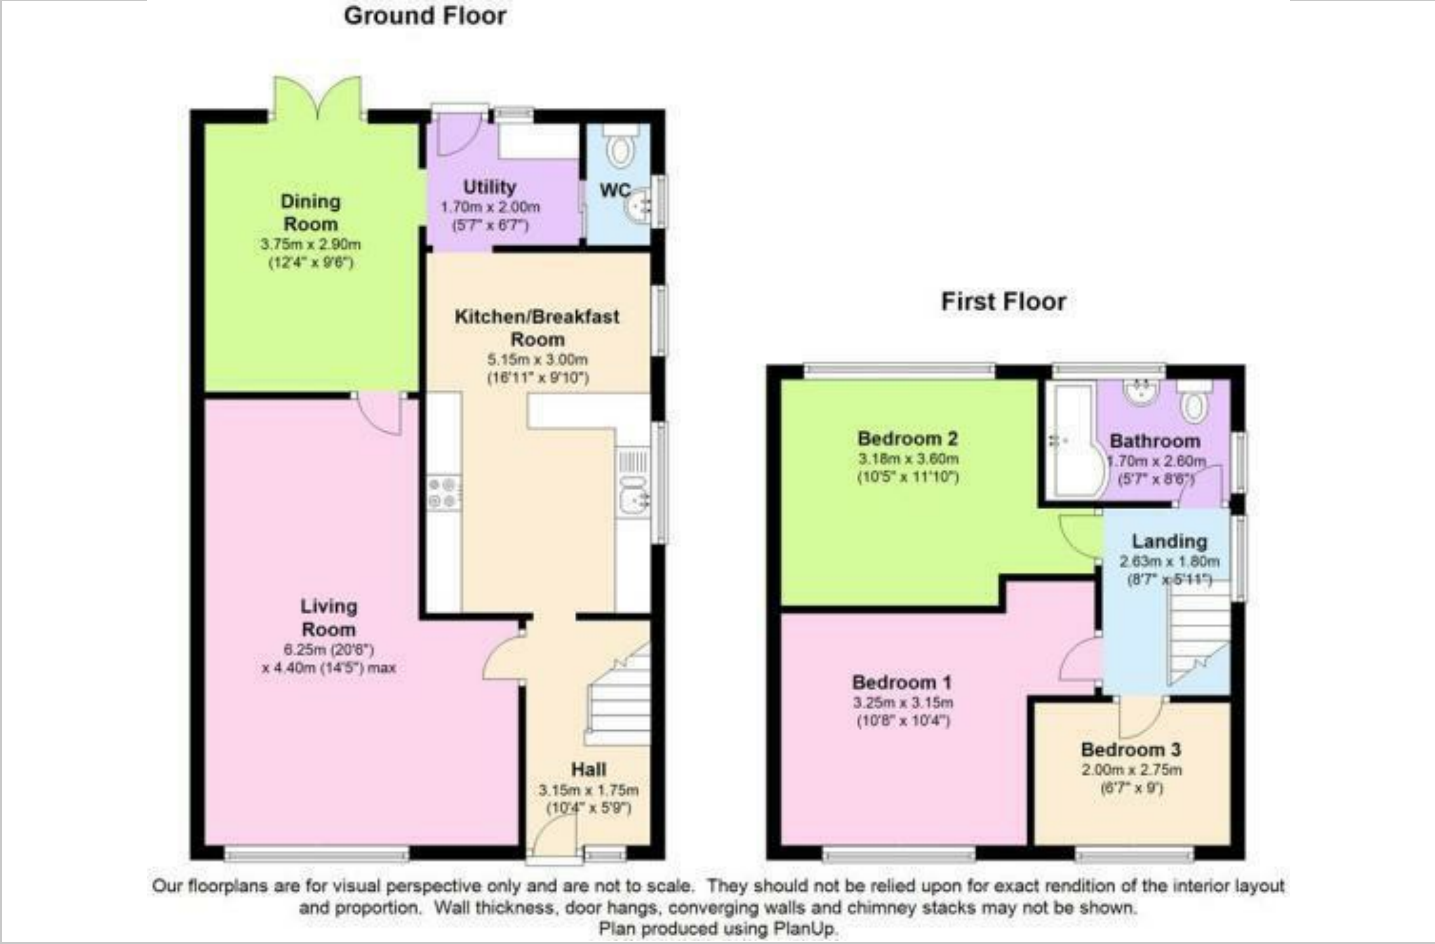

Our floorplans are for visual perspective only and are not to scale. They should not be relied upon for exact rendition of the interior layout and proportion. Wall thickness, door hangs, converging walls and chimney stacks may not be shown.
Plan produced using PlanUp.

Area Map

Energy Efficiency Graph

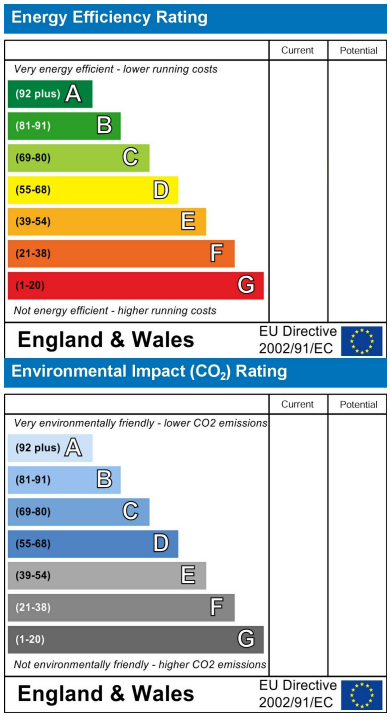

Viewing

Please contact our Rushden Office
on 01933 316 131 if you wish to arrange a viewing appointment for this property or require further information.

These particulars, whilst believed to be accurate are set out as a general outline only for guidance and do not constitute any part of an offer or contract. Intending purchasers should not rely on them as statements of representation of fact, but must satisfy themselves by inspection or otherwise as to their accuracy. No person in this firms employment has the authority to make or give any representation or warranty in respect of the property.

123 -125 High Street, Rushden, Northamptonshire, NN10 0NZ
Tel: 01933 316 131 **Email:** info.rushden@primechoiceproperties.co.uk
www.primechoiceproperties.co.uk

arla | propertymark PROTECTED
naea | propertymark PROTECTED