

Banfield Estate Agents

51 Kings Court Mill Lane

Crowborough, TN6 1DY

Price Guide £205,000

2 | 1 | 1 | C

A well-proportioned two-bedroom first-floor flat within the popular Kings Court development, offering bright and spacious accommodation in a highly convenient town centre location.

The property features a generous open-plan living and dining area, ideal for relaxing and entertaining, enjoying lovely views from both the living room and principal bedroom. The spacious kitchen provides ample storage and worktop space, with the existing kitchen appliances included in the sale.

There are two good-sized bedrooms, including a principal bedroom with an en-suite shower and wash basin, together with a separate family bathroom. The flat is well presented throughout and offers excellent scope for cosmetic updating, allowing new owners to personalise the property to their own taste.

Residents benefit from attractive communal gardens, direct rear access to Waitrose, and easy access to a recreation ground, leisure centre and the wide range of amenities available in Crowborough town centre.

Further benefits include a single garage, ideal for parking a small vehicle or providing additional storage, and the property is offered to the market with no onward chain, making it an excellent opportunity for buyers looking for a straightforward move.

Combining generous accommodation, attractive views, a central location and excellent potential, this property is ideal for first-time buyers, downsizers and investors alike.

Council Tax Band: C

Lease: 999 years from December 1975

Current Maintenance Charge: £10.00 pcm | No Ground Rent


















Floor Plan

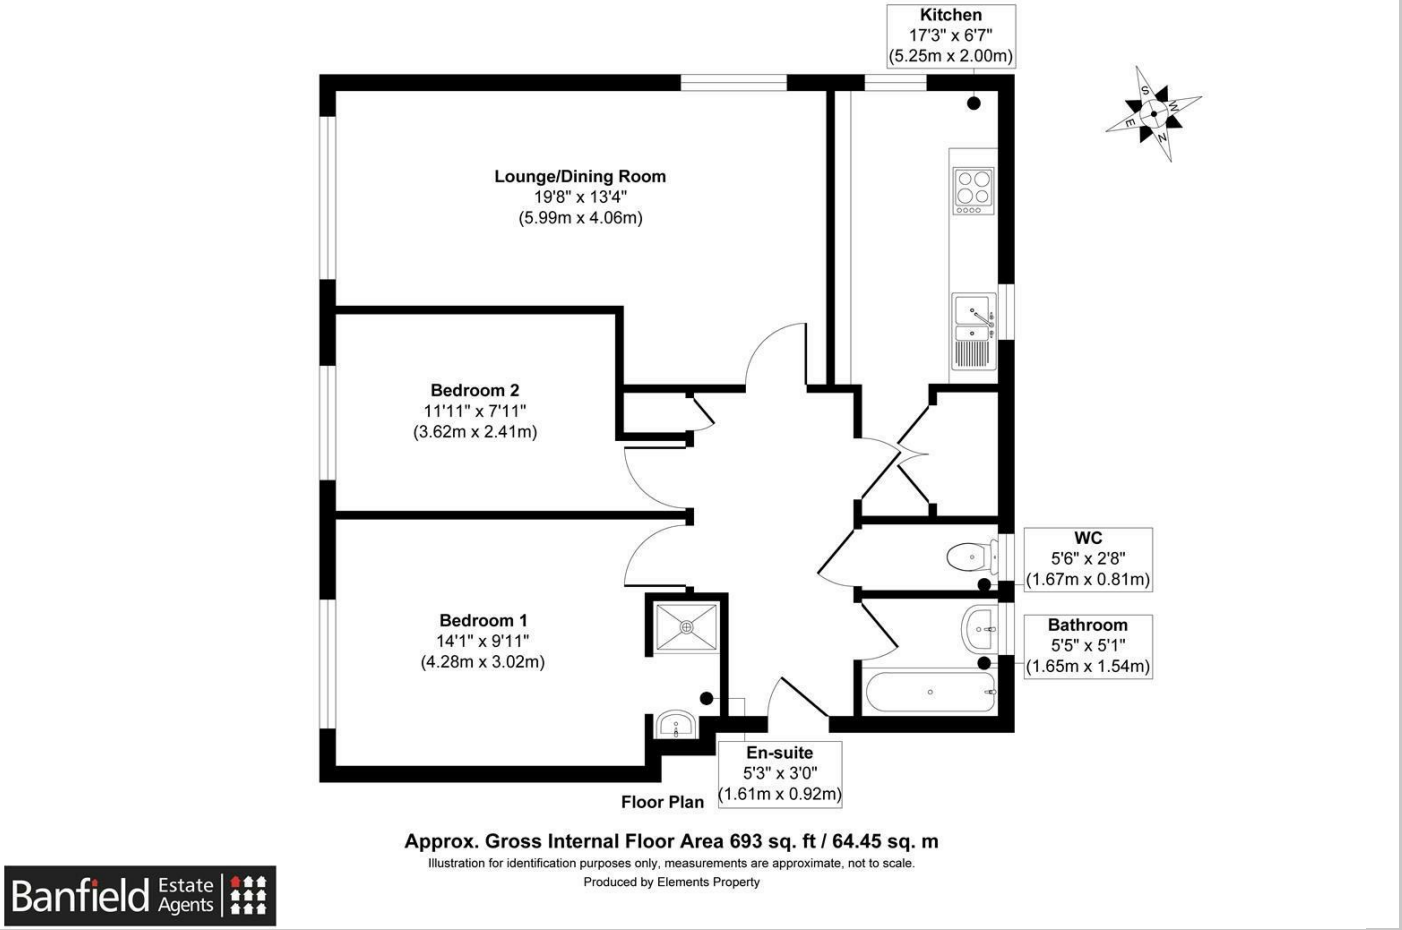

Approx. Gross Internal Floor Area 693 sq. ft / 64.45 sq. m


Illustration for identification purposes only, measurements are approximate, not to scale.

Produced by Elements Property

Banfield Estate Agents

Area Map



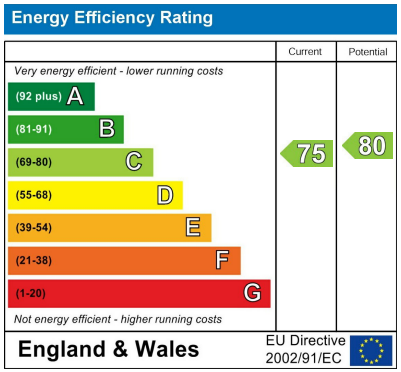

Energy Efficiency Graph

Viewing

Please contact our Banfield Estate Agents Office on 01892 653333
if you wish to arrange a viewing appointment for this property or require further information.

We have not tested any services, appliances, equipment or facilities and nothing in these particulars shall be deemed to be a statement that they are in good working order or that the property is in good structural condition or otherwise. These particulars are intended to give a fair description of the property, as a guide to prospective buyers. Accordingly a) their accuracy is not guaranteed and neither Banfield Residential Sales and Lettings Limited nor the Vendor(s) accept any liability in respect of their contents. b) they do not constitute an offer or contract of sale. c) None of these statements contained in these particulars is to be relied upon as a statement or representation of fact. d) any prospective purchaser should satisfy themselves by inspection or otherwise as to the correctness of any statement or information in these particulars, and e) the Vendor(s) do not make or give and neither Banfield Residential Sales and Lettings Limited nor any person in their employment has any authority to make or give any representation or warranty whatsoever in relation to this property.

01892 653333

The Broadway Crowborough, East Sussex, TN6 1DE

info@banfieldresidential.com | www.banfieldresidential.com