

01 **Location plan**
1 : 1500

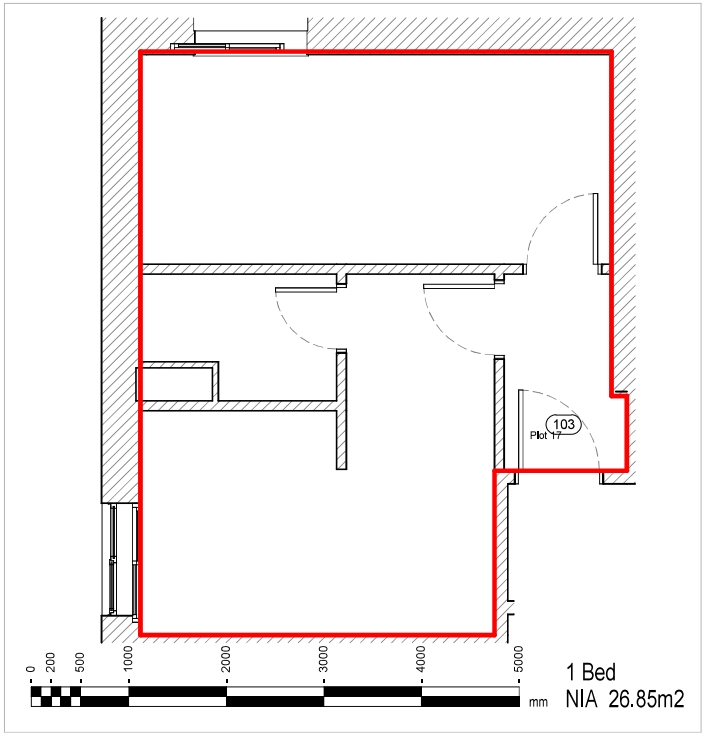

03 **Apartment layout - 103**
1 : 50

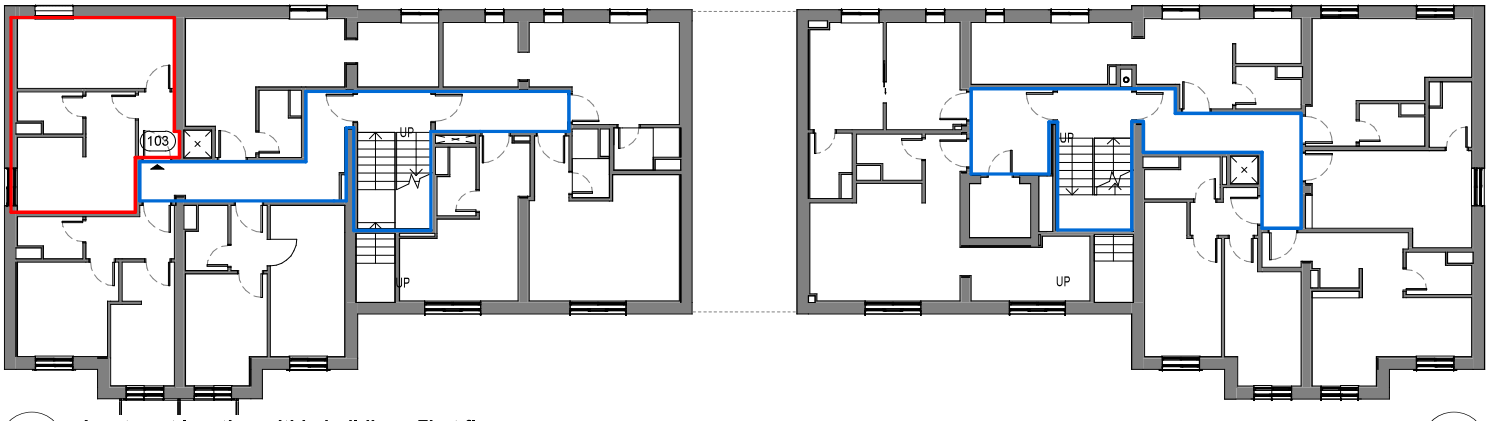

02 **Apartment location within building - First floor**
1 : 150

GENERAL NOTES

1. ALL DIMENSIONS ARE IN MILLIMETRES UNLESS OTHERWISE STATED
2. ALL LEVELS ARE IN METRES UNLESS OTHERWISE STATED
3. DIMENSIONS ARE NOT TO BE SCALED FROM THE DRAWING
4. ALL WORK TO BE CARRIED OUT IN ACCORDANCE WITH THE CURRENT EDITION OF THE BUILDING REGULATIONS 1991 (INCLUDING AMENDMENTS) AND ALL RELEVANT BRITISH STANDARDS/CODES OF PRACTICE
5. CONTRACTOR IS RESPONSIBLE FOR THE CORRECT SETTING OUT OF THE WORKS ON SITE, ALL DIMENSIONS TO BE CHECKED PRIOR TO FABRICATION OF MATERIALS
6. THIS DRAWING IS TO BE READ IN CONJUNCTION WITH ALL RELEVANT DRAWINGS AND SPECIFICATIONS
7. THIS DRAWING SHALL NOT BE DUPLICATED WITHOUT THE EXPRESS WRITTEN PERMISSION OF BEECH DESIGN AND BUILD LIMITED

Key

NIA: Net Internal Area

Apartment main entrance

Plot area

Communal area

Rev	Description	By	Date

CLIENT:

PROJECT: GREAT ANCOATS STREET

DEED PLANS
Apartment 103
Plot 17

DRAWING TITLE:

DRAWING STATUS: Information

DRAWN: AM | CHECKED: IR

APPROVED: IR | DATE: OCT 19

As indicated (SCALE:) | 072_11_014 (DRAWING NUMBER:) | REV:

(A3)