



49 Oakland Road, Mumbles, Swansea, SA3 4AH

Three Bedrooms
Two Bathrooms
Spectacular Sea View
Immaculate and Stylish Throughout

FREEHOLD

2,039 sqft

OFFERS IN THE REGION OF

£595,000

A remarkably complete Mumbles home – beautifully crafted, wonderfully spacious and just a few minutes' walk from the heart of the village.





A beautifully considered village home where period character and contemporary design sit effortlessly together. Arranged over four floors and extending to an impressive 2,039sqft, the house combines generous living space, exceptional attention to detail, a private sun terrace, panoramic sea views and the considerable advantage of a double garage.









49 Oakland Road is an exceptional end-of-terrace home occupying a particularly convenient position towards the bottom of Oakland Road, placing the centre of Mumbles and the seafront within an easy walk.

The house has been remodelled and finished with considerable care. Original character has been retained and complemented by beautifully executed contemporary additions, resulting in a home which feels elegant and established rather than overly designed. Period fireplaces, cornicing and traditional proportions sit comfortably alongside oak flooring, bespoke joinery, modern bathrooms and large areas of glazing. The aesthetic finish is further supported by practical tech such as underfloor heating and electronically controlled solar velux windows and blinds.



The principal living accommodation is arranged across the ground floor. To the front is an attractive sitting room, a warm and comfortable space with detailed cornicing, fitted shelving and a wood-burning stove set within the original chimney breast.

To the rear, the house opens into a quite different space. The handcrafted kitchen forms the centrepiece of a large kitchen, dining and living room, with painted cabinetry, natural timber, a central island and excellent storage. Roof glazing brings natural light deep into the room, while wide bi-folding doors open almost the entire rear elevation onto the terrace. In warmer months the internal and external spaces connect particularly well, giving the house a relaxed and sociable quality.

There is a second reception space together with two separate utility areas, a ground-floor WC and, on the lower level, a long cinema/games room – a useful additional living space that could equally lend itself to a gym, playroom or substantial home office.



The first floor provides two generous bedrooms, both beautifully presented and retaining attractive period detail, together with a stylish family bathroom with separate bath and walk-in shower.

The entire upper floor is given over to the principal bedroom suite and is arguably the highlight of the house. At around 17'11" x 17'8", it is an unusually generous room with fitted wardrobes, space for a private sitting area and its own en suite shower room. At the far end, glazed doors and a Juliet balcony frame a wonderful panoramic outlook across the rooftops of Mumbles and the full sweep of Swansea Bay. It is a fabulous view and a lovely way to finish the house.

Outside, the garden has been designed more as a private Mediterranean-style terrace than a conventional town garden. Built partly above the garage, it is sunny, sheltered and beautifully arranged into different areas for sitting, dining and entertaining. Mature planting softens the boundaries, while the outdoor kitchen with stone worktops and built-in cooking area makes this a particularly appealing summer space. Bi-fold doors connect it directly to the main living room.

Completing the property is the substantial double garage – an increasingly rare asset in central Mumbles. Extending to approximately 281sqft, it provides secure parking and useful additional storage.

The main house extends to approximately 2,039sqft, excluding the garage, with approximately 2,320sqft in total.





Tenure: Freehold

Services: Mains electricity, gas, water and drainage; central heating installed with underfloor heating on the ground floor.

Council Tax: Band E – approximately £2,619 per annum for 2026/27

EPC Rating: To be confirmed


















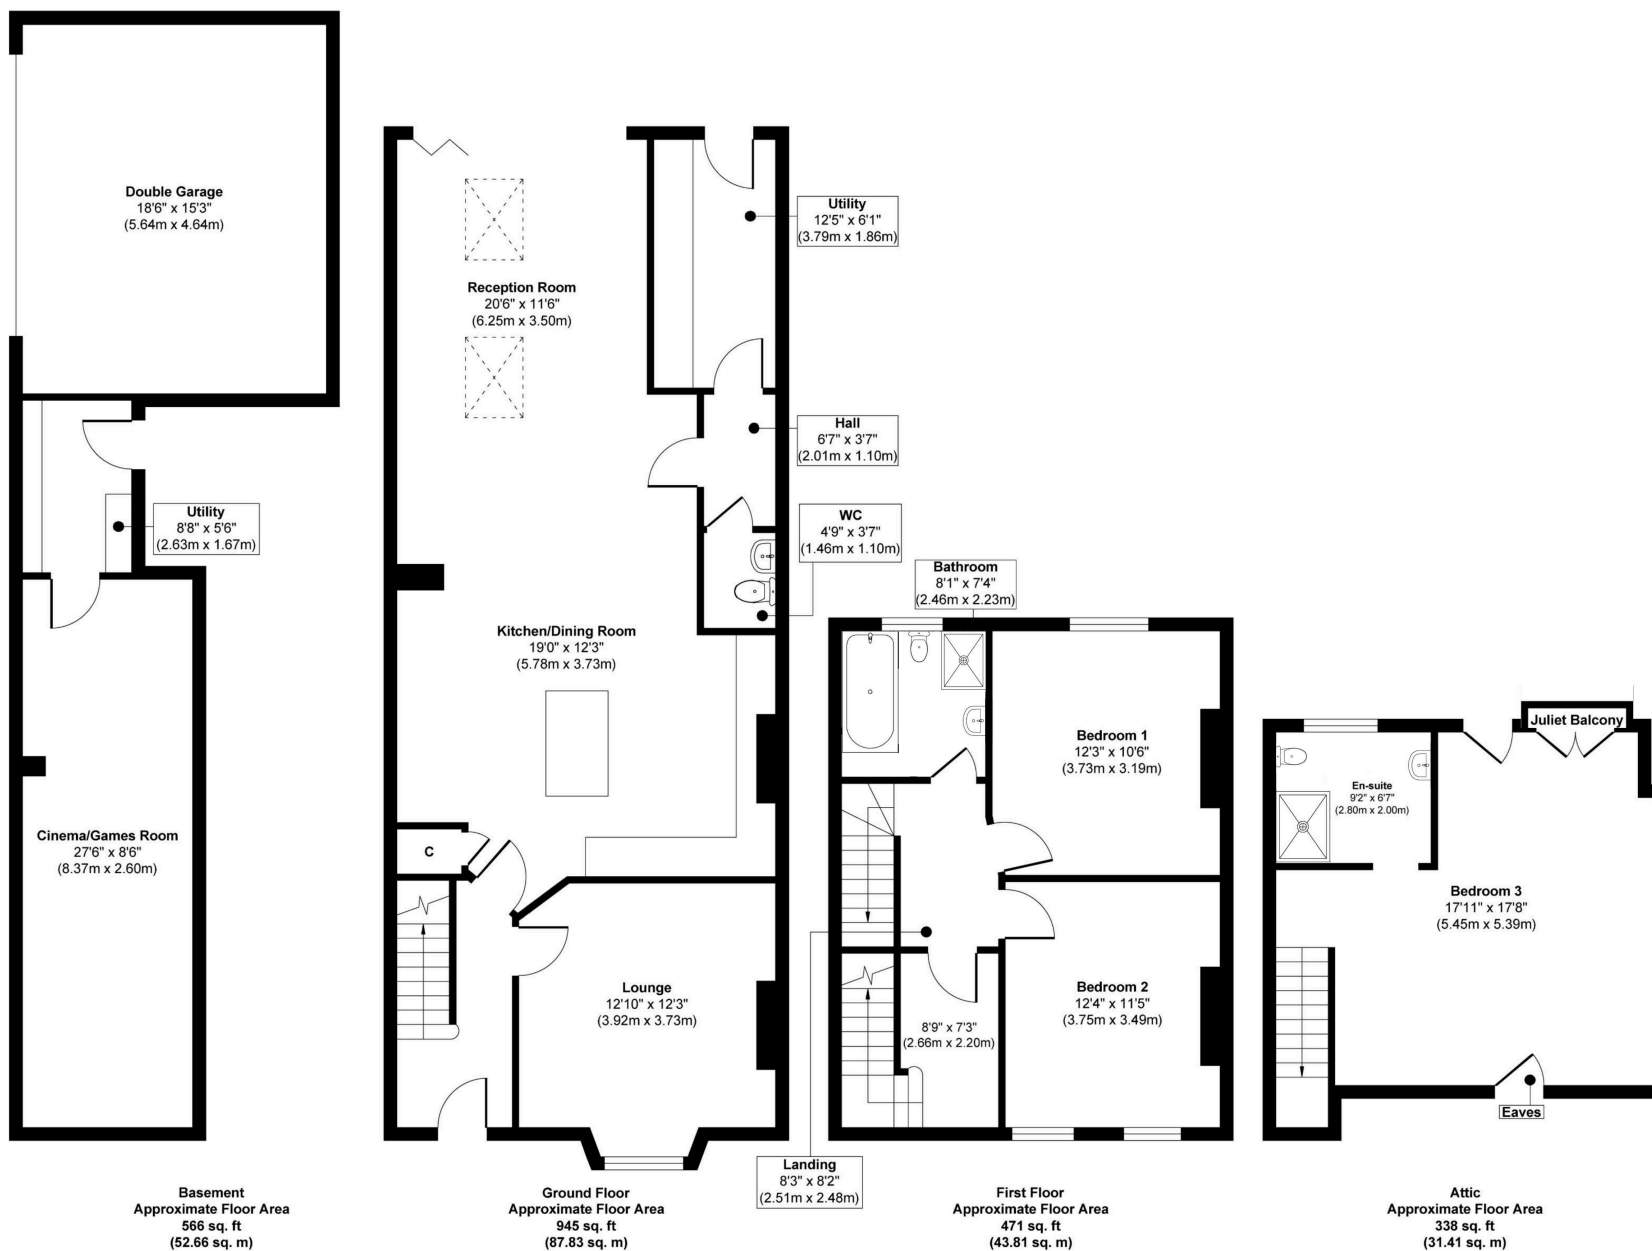

Approx. Gross Internal Floor Area
Main House = 2039 sq. ft / 189.54 sq. m
Garage = 281 sq. ft / 26.17 sq. m
Total = 2320 sq. ft / 215.71 sq. m

Illustration for identification purposes only, measurements are approximate, not to scale.

Produced by Elements Property

The Location

Oakland Road is particularly well placed for enjoying Mumbles on foot. Number 49 sits towards the lower end of the road, avoiding much of the climb associated with some of the village's hillside streets while putting Newton Road, with its independent shops, cafés, restaurants and everyday amenities, only a few hundred metres from the house.

The seafront and promenade are similarly close, providing a wonderful route along Swansea Bay towards the pier in one direction and Swansea in the other. Oystermouth Castle sits above the village, while the cafés, restaurants and waterfront businesses around Oyster Wharf are all within easy walking distance.

For the beach, Langland Bay is approximately a mile away and can comfortably be reached on foot, with Caswell Bay a little further west. From here the coastline opens onto the Gower National Landscape, giving straightforward access to some of South Wales' finest beaches, coastal walks and countryside. Langland is also home to Langland Bay Golf Club, while nearby facilities include Underhill Park, Mumbles Cricket Club, tennis, sailing and a wide variety of water sports. Langland Bay is around a 15–20 minute walk from central Mumbles.

Oystermouth Primary School is particularly close – approximately 0.2 miles from Oakland Road – while the area is also associated with the Bishopston Comprehensive catchment; school admission and catchment should always be confirmed directly with Swansea Council. Swansea Council

Swansea University, Singleton Hospital and Singleton Park are approximately 3 miles away, with Swansea city centre around 5 miles. Road connections lead east towards the M4 and west onto the Gower Peninsula.

It is an excellent Mumbles location: close enough to walk to almost everything, yet elevated just sufficiently to give the principal bedroom its remarkable view across the bay.





THE
GREENROOM
ESTATE AGENCY

Telephone

01792 986099

Address

29-30 Dunns Lane
Mumbles
SA3 4AA

E-mail and Web

info@thegreenroomhomes.com
www.thegreenroomhomes.com.com