Hydes
OF BRISTOL

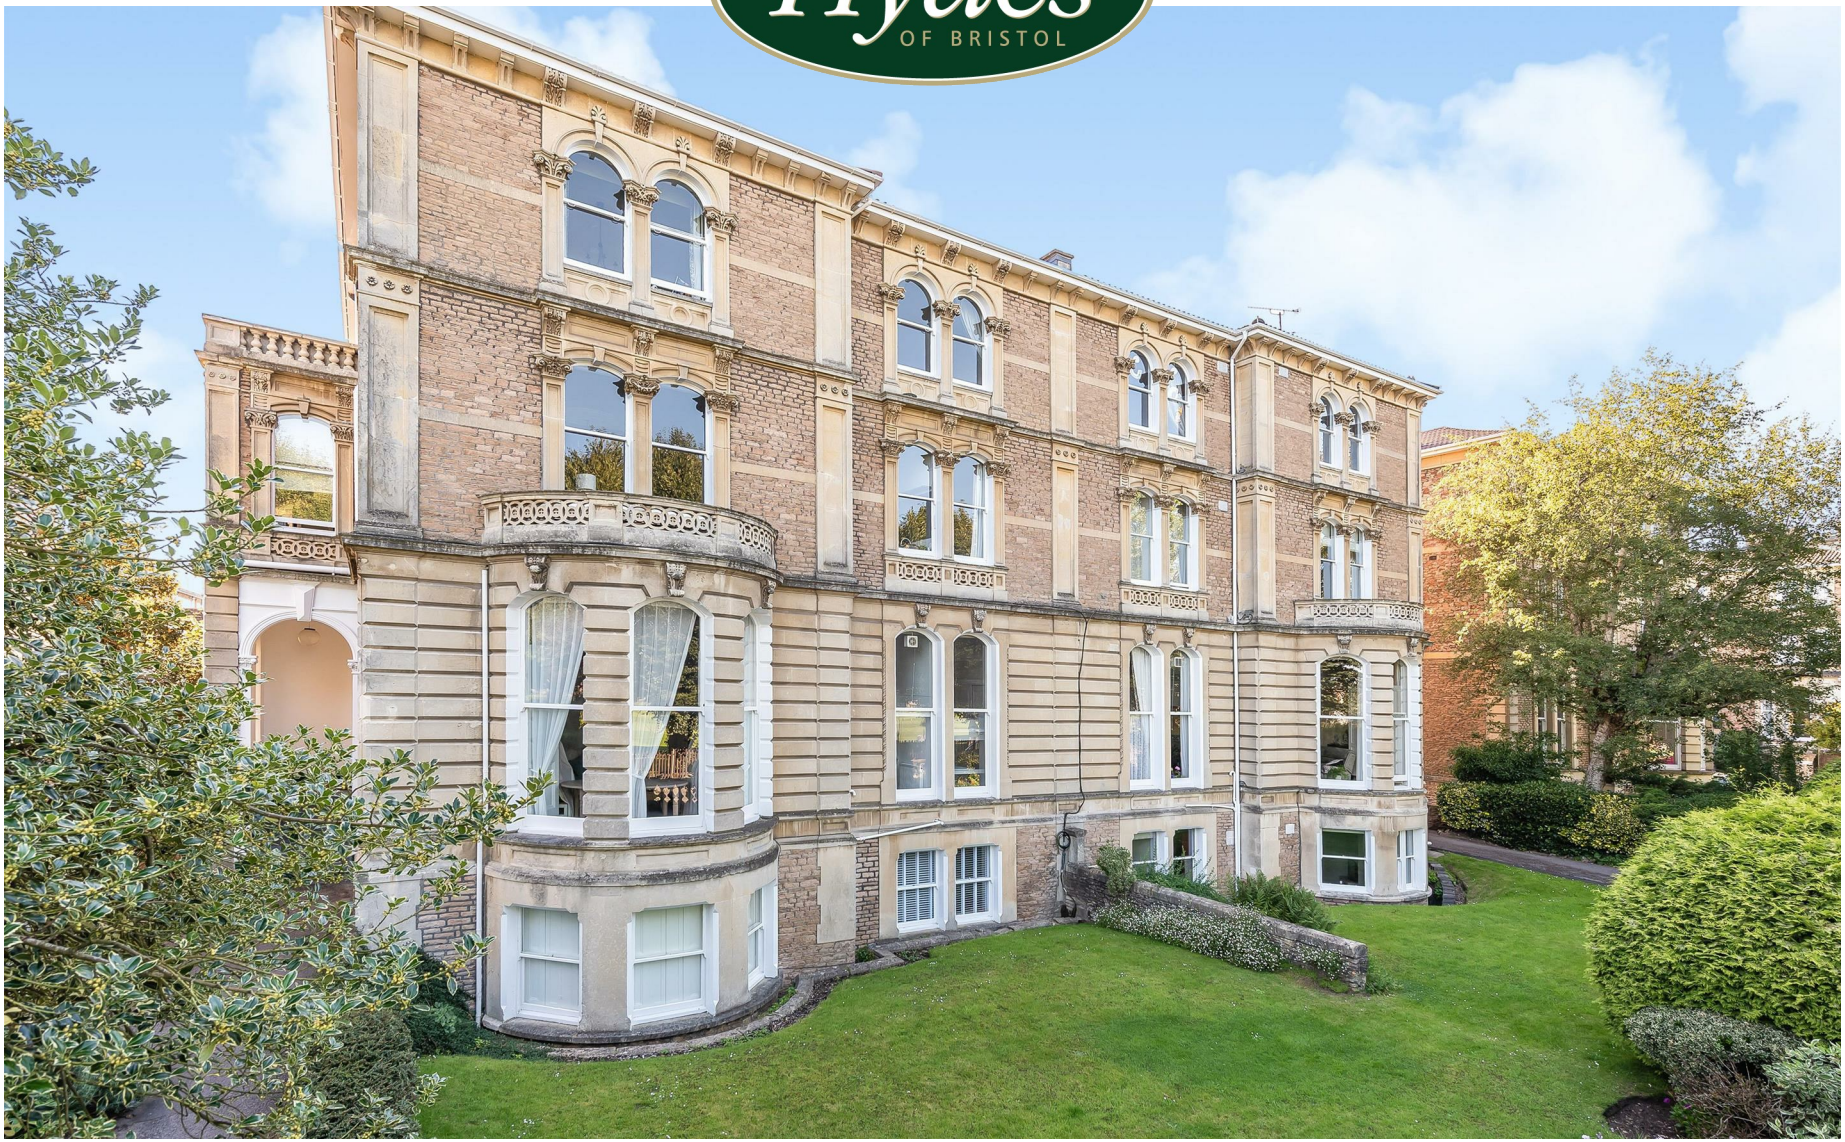

The Cloisters 20-22 College Road, Bristol, BS8 3HZ

www.hydes.co.uk

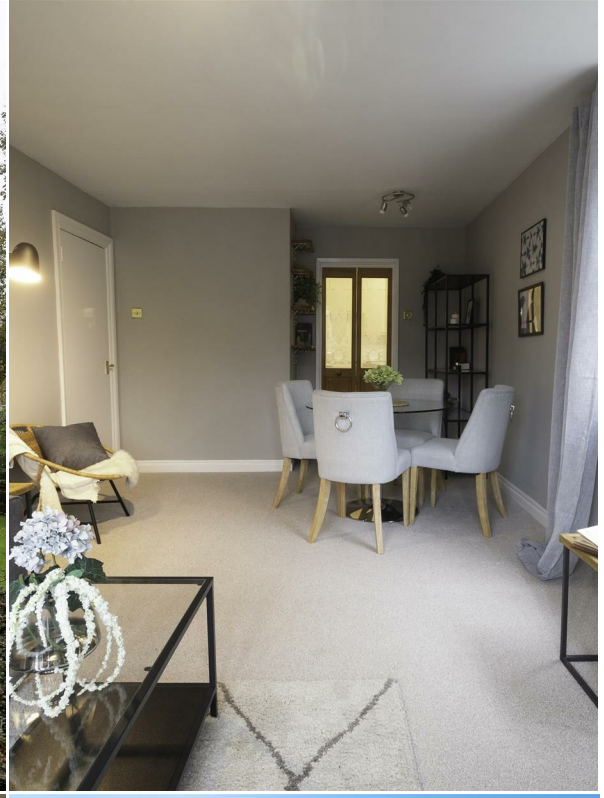

The Cloisters 20-22 College Road, Bristol, BS8 3HZ

A delightful and well presented two-bedroom hall floor apartment situated in a sought-after residential road on the outskirts of Clifton village. The apartment benefits from a south westerly facing private balcony as well as off-street parking.

2

1

1

Approx. Gross Internal Area
664.40 Sq.Ft - 61.70 Sq.M

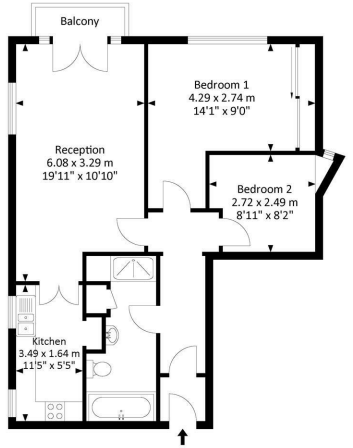

For illustrative purposes only. Not to scale.
Whilst every attempt has been made to ensure accuracy of the floor plan all measurements are approximate and no responsibility is taken for any error, omission or measurement.
Floor plan produced by Westcountry EPC.

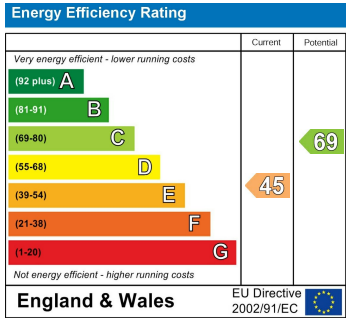

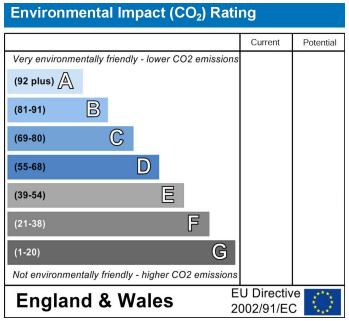

OTHER INFORMATION

Hydes OF BRISTOL

28 Princess Victoria Street, Bristol, BS8 4BU
Tel: 0117 973 1516
post@hydes.co.uk | www.hydes.co.uk

IMPORTANT NOTE
Hydes Of Bristol and any joint agents give notice that (i) they have no authority to make or give representations or warranties in relation to the property. These particulars do not form part of any offer or contract and must not be relied upon as statements or representations of fact. (ii) Any areas, distances or measurements are approximate. The text, photographs and plans are for guidance only and are not necessarily comprehensive. It should not be assumed that the property has all the necessary planning, building regulations or other consents and Hydes Of Bristol have not tested any services, equipment or facilities. Purchasers must satisfy themselves by inspection or otherwise. (iii) In accordance with the consumer protection from unfair trading regulations, please note that the working condition of these services, or kitchen appliances has not been checked by the Agents but at the time of taking particulars we were informed that all were in working order. Please also note that current government legislation demands that as selling agents for this property, Hydes Of Bristol require written evidence of the origin/source of fi nance for funding for any prospective purchaser wishing to purchase this property. This confi rmation shall be required prior to the vendor entering into any contract of sale and our instructions from the vendor are to this effect.