




The Dell Church Lane, Bristol, BS8 3SP

www.hydes.co.uk

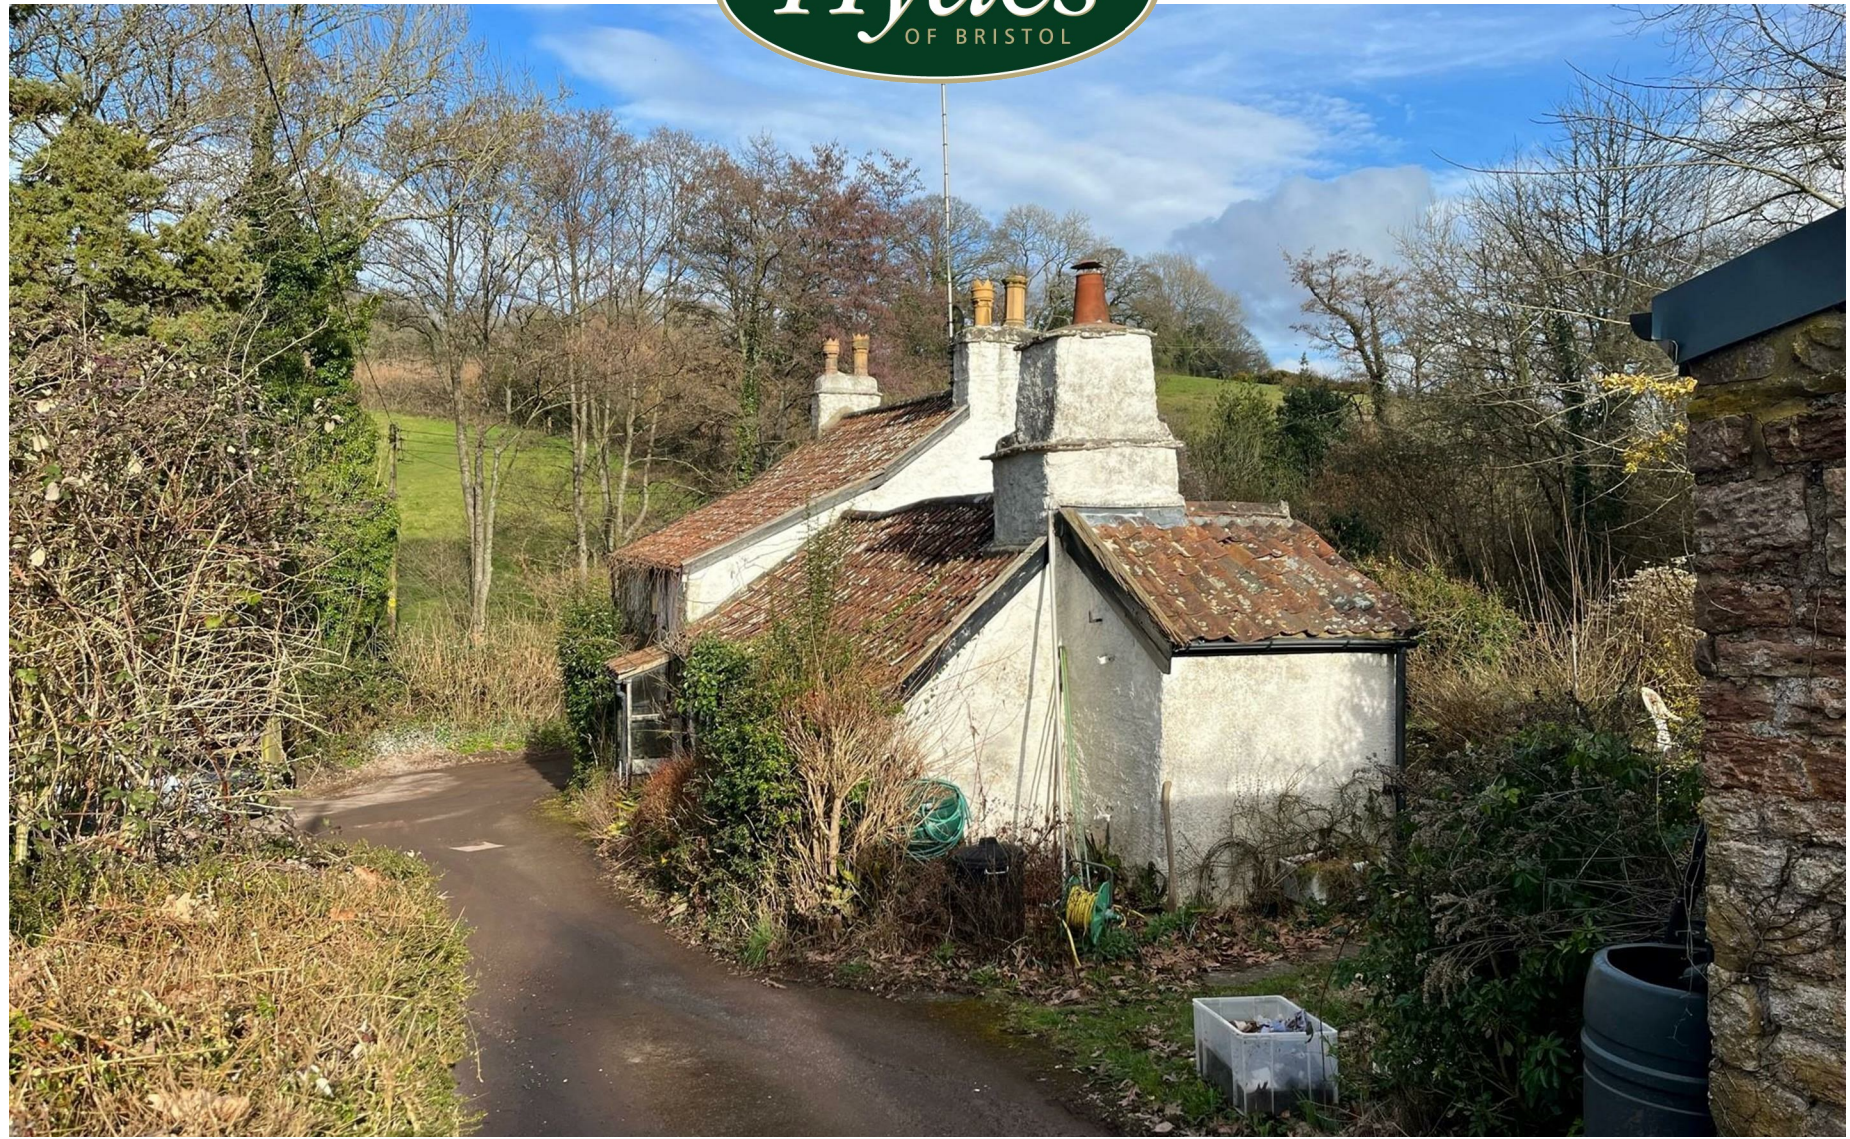

The Dell Church Lane, Bristol, BS8 3SP

A charming, detached cottage situated in a very special private location in the desirable location of Lower Failand. The property requires a complete program of modernisation and refurbishment being offered for sale for the first time in 59 years. No onward chain and therefore available for immediate acquisition.



3




1




1



Approx. Gross Internal Area
1383.30 Sq.Ft - 128.50 Sq.M
(Total area includes Workshop)

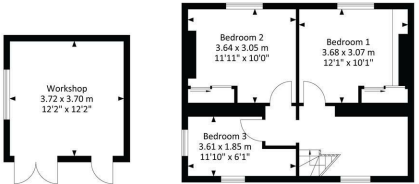



First Floor

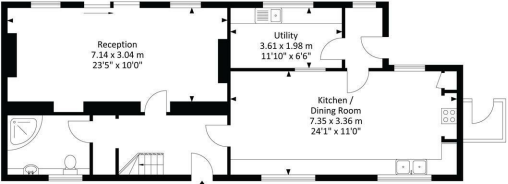

Ground Floor

For illustrative purposes only. Not to scale.
Whilst every attempt has been made to ensure
accuracy of the floor plan all measurements are
approximate and no responsibility is taken for
any error, omission or measurement.

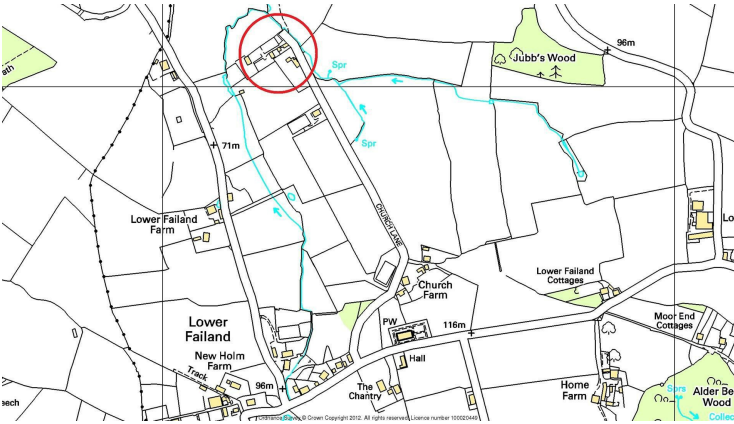

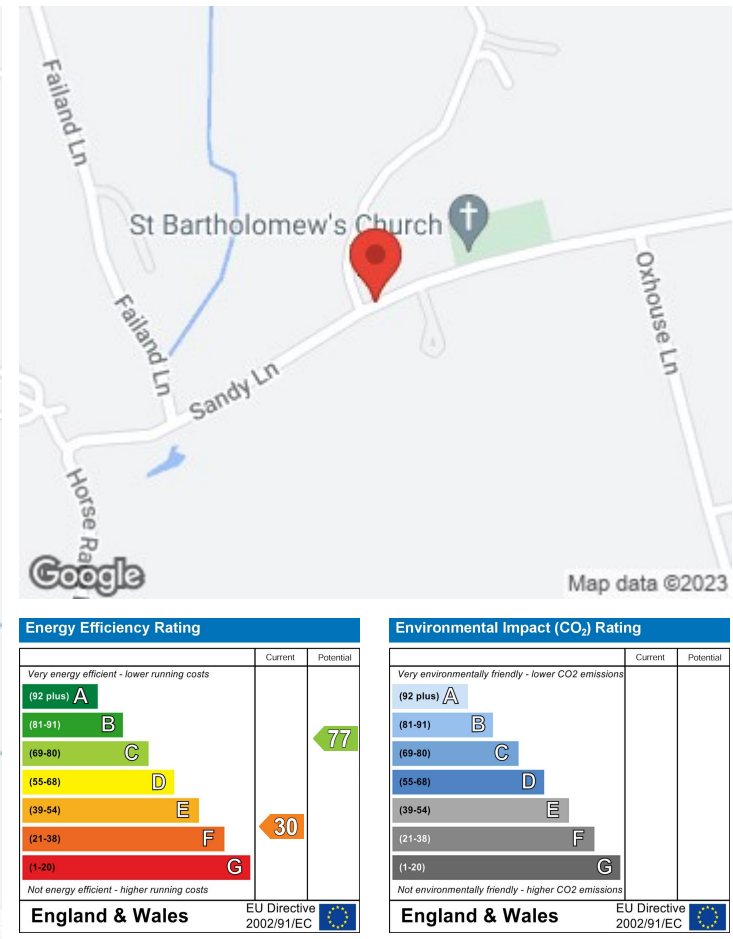

OTHER INFORMATION



28 Princess Victoria Street, Bristol, BS8 4BU
 Tel: 0117 973 1516
 post@hydes.co.uk | www.hydes.co.uk

IMPORTANT NOTE

Hydes Of Bristol and any joint agents give notice that (i) they have no authority to make or give representations or warranties in relation to the property. These particulars do not form part of any offer or contract and must not be relied upon as statements or representations of fact. (ii) Any areas, distances or measurements are approximate. The text, photographs and plans are for guidance only and are not necessarily comprehensive. It should not be assumed that the property has all the necessary planning, building regulations or other consents and Hydes Of Bristol have not tested any services, equipment or facilities. Purchasers must satisfy themselves by inspection or otherwise. (iii) In accordance with the consumer protection from unfair trading regulations, please note that the working condition of these services, or kitchen appliances has not been checked by the Agents but at the time of taking particulars we were informed that all were in working order. Please also note that current government legislation demands that as selling agents for this property, Hydes Of Bristol require written evidence of the origin/source of fi nance for funding for any prospective purchaser wishing to purchase this property. This confi rmation shall be required prior to the vendor entering into any contract of sale and our instructions from the vendor are to this effect.