

A modern kitchen interior featuring grey cabinetry, wooden countertops, and a white subway tile backsplash. A stainless steel washing machine is integrated into the lower cabinets. A window above the sink provides natural light, and a white door is visible in the background. A pink circular overlay in the foreground contains text and a logo.

10 St. Georges Avenue
Bristol,


Boardwalk Certified
 Company



St. George's Ave.

CREWS HOLE

APPROXIMATE FLOOR AREA
85.3SQM / 919 SQFT

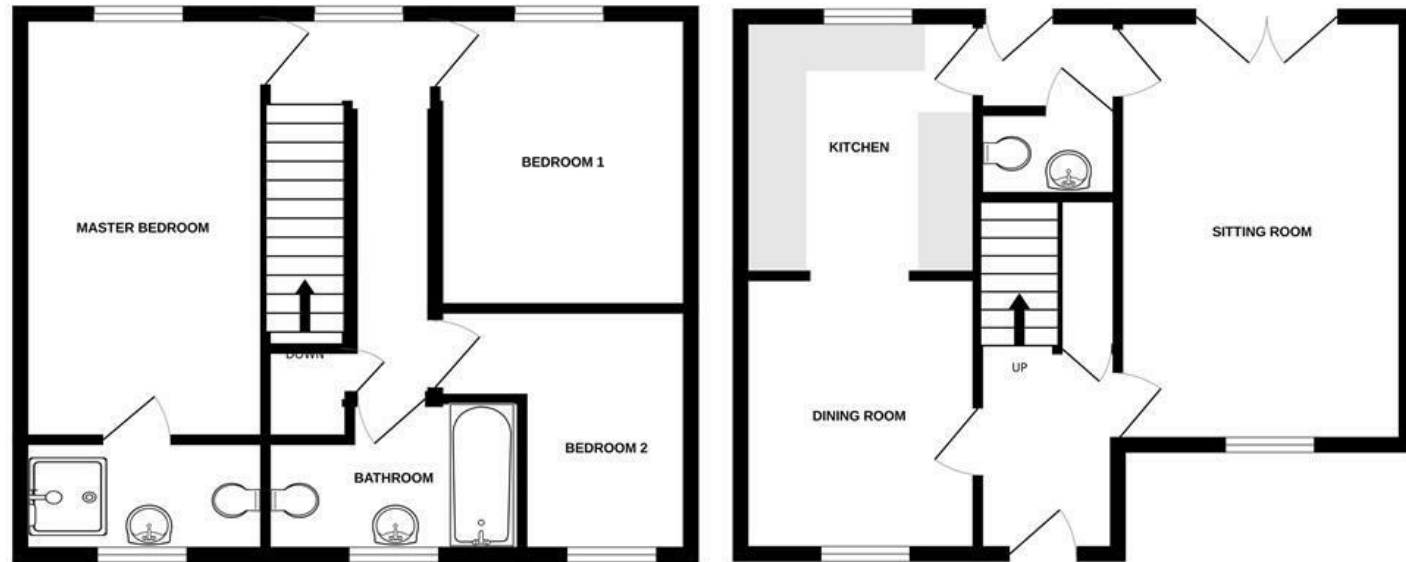

MEASUREMENTS ARE APPROXIMATE.
NOT TO SCALE.
ILLUSTRATIVE PURPOSES ONLY