This drawing is to be read in conjunction with all relevant Architect, consultants' and specialists' drawings and specifications. The Architect is to be notified of any discrepancies before proceeding. Do not scale from this drawing. All dimensions and levels are to be checked on site. This drawing is subject to copyright. All work carried out before Planning and Building Permission has been granted is at the contractor/clients risk.

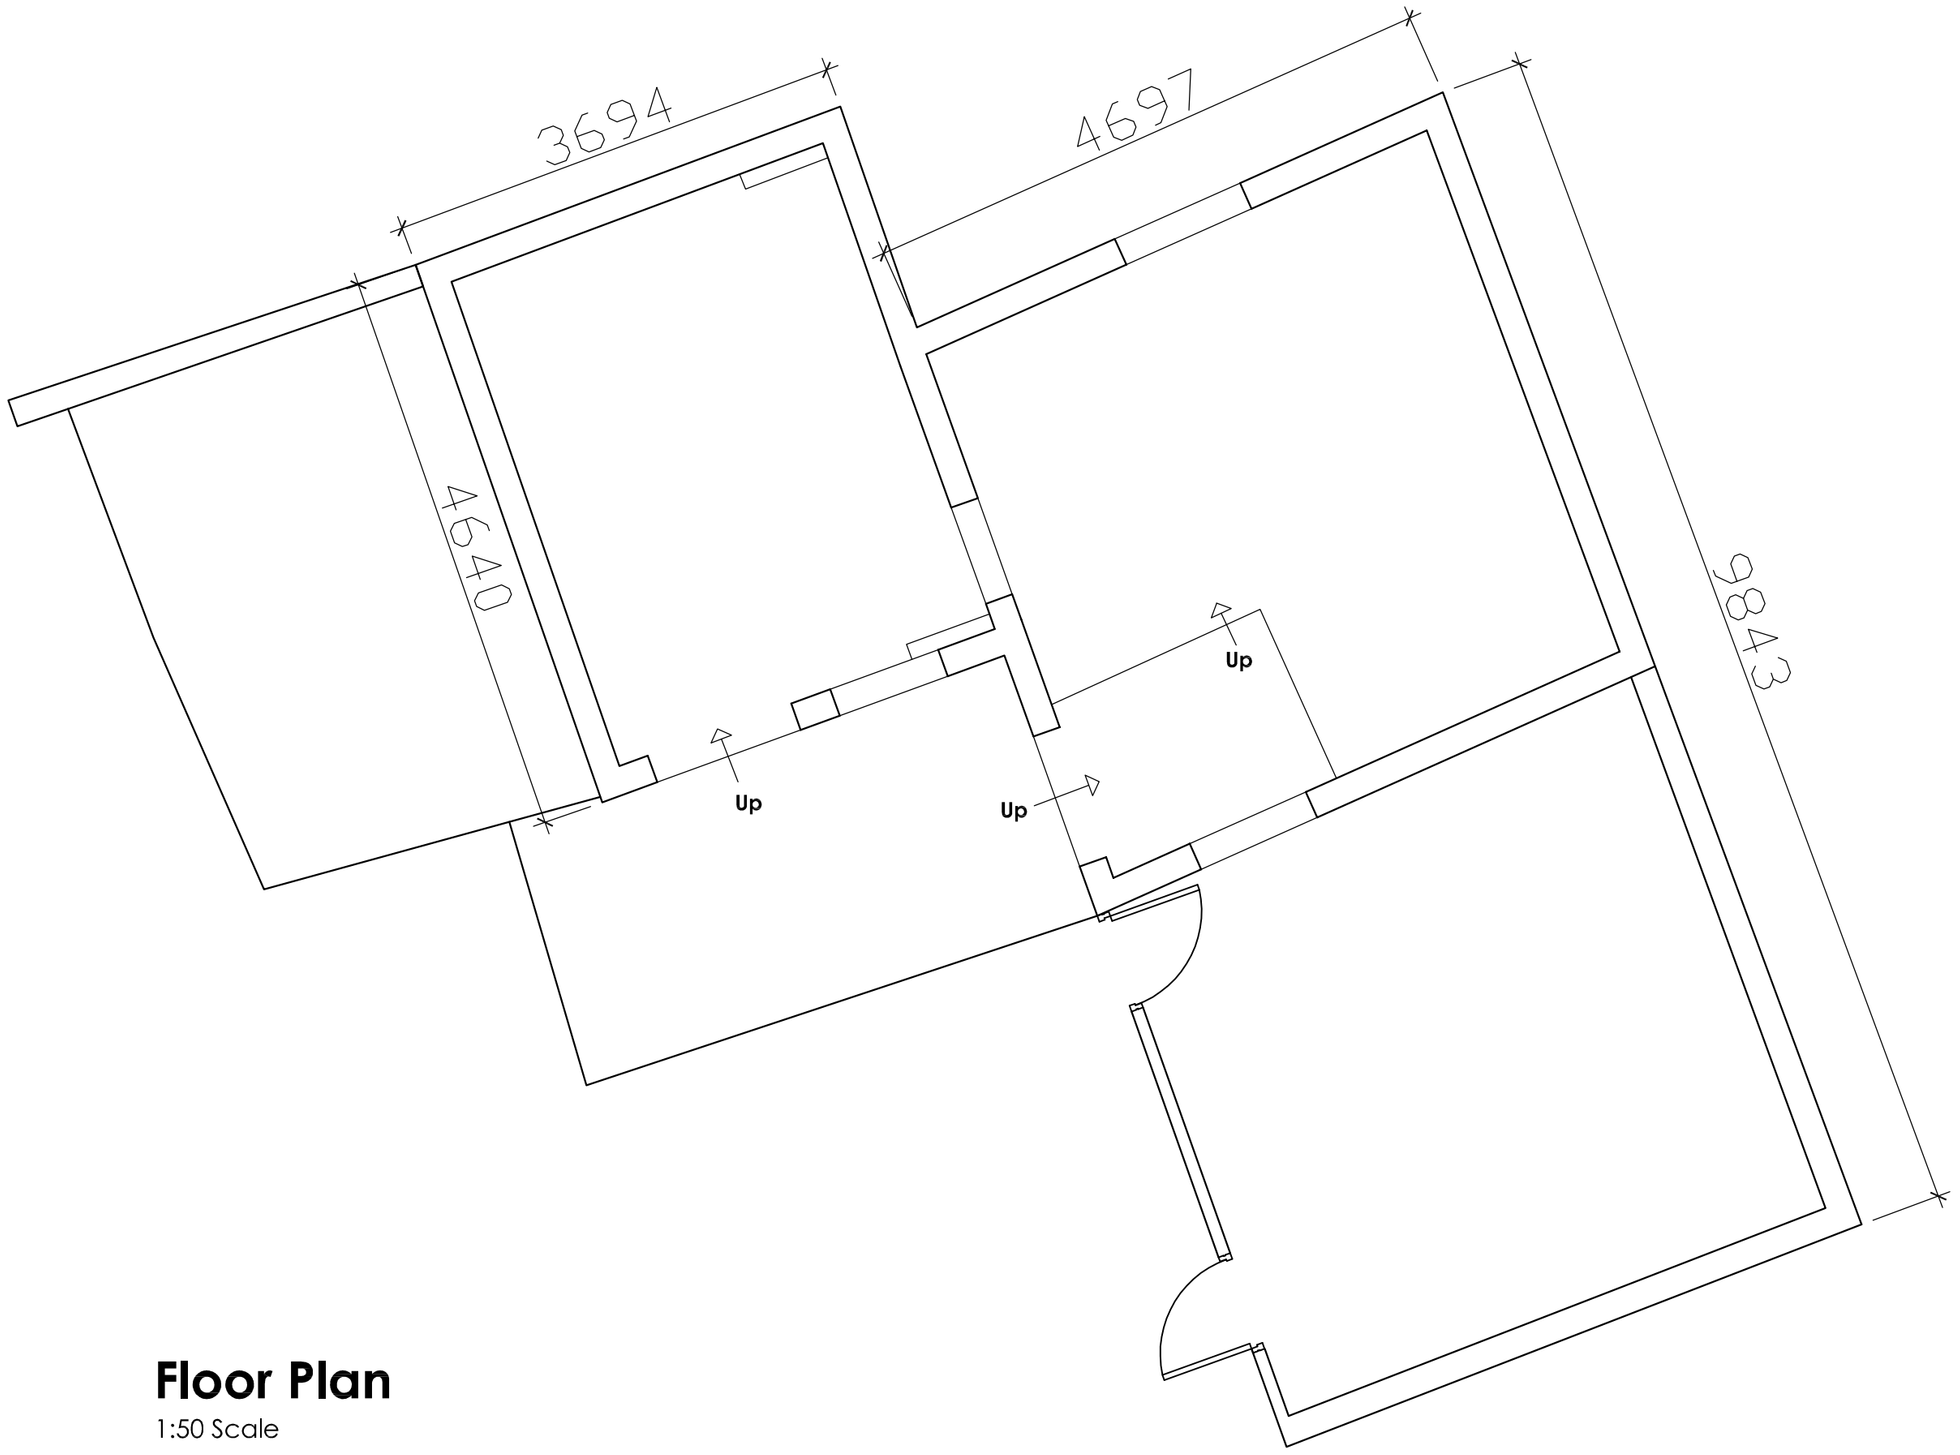

Floor Plan
1:50 Scale

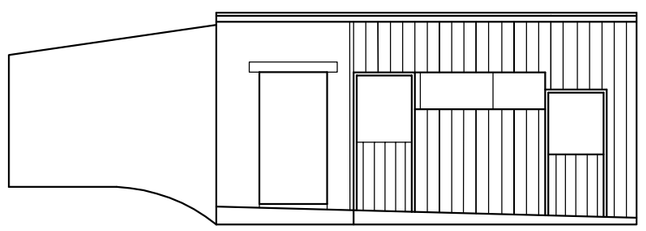

West Elevation
1:100 Scale

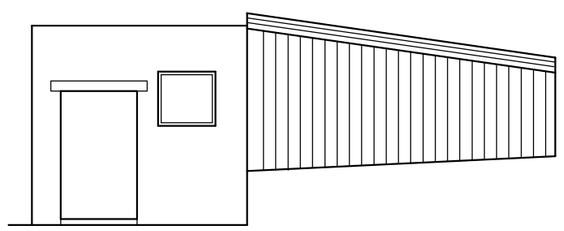

South Elevation
1:100 Scale

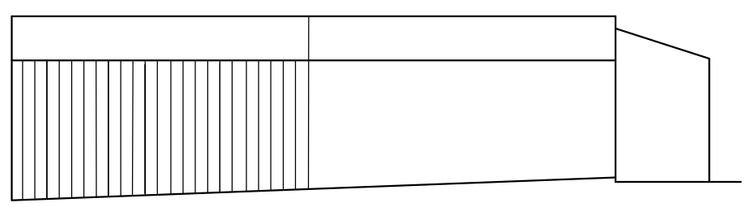

East Elevation
1:100 Scale

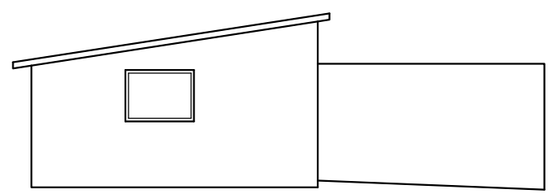

North Elevation
1:100 Scale

Client
Mr Nick Proctor

Job Title
Hoyle Bottom Farm,
Pothouse Lane,
Oswaldtwistle

Drawing Title
Outbuilding Existing Plans and Elevations

Scale	Date	Drawn
Various @ A2	June 18	JS

SUNDERLAND PEACOCK ARCHITECTS
SUNDERLAND PEACOCK & ASSOCIATES LTD,
HAZELMERE, PIMLICO ROAD, CLITHEROE
LANCASHIRE, BB7 2AG
T 01200 423178 F 01200 427328
E info@sunderlandpeacock.com
www.sunderlandpeacock.com

5467 - E04