# Land to the west of Ardley Road, Ardley, Bicester, OX27 7PB

Land App

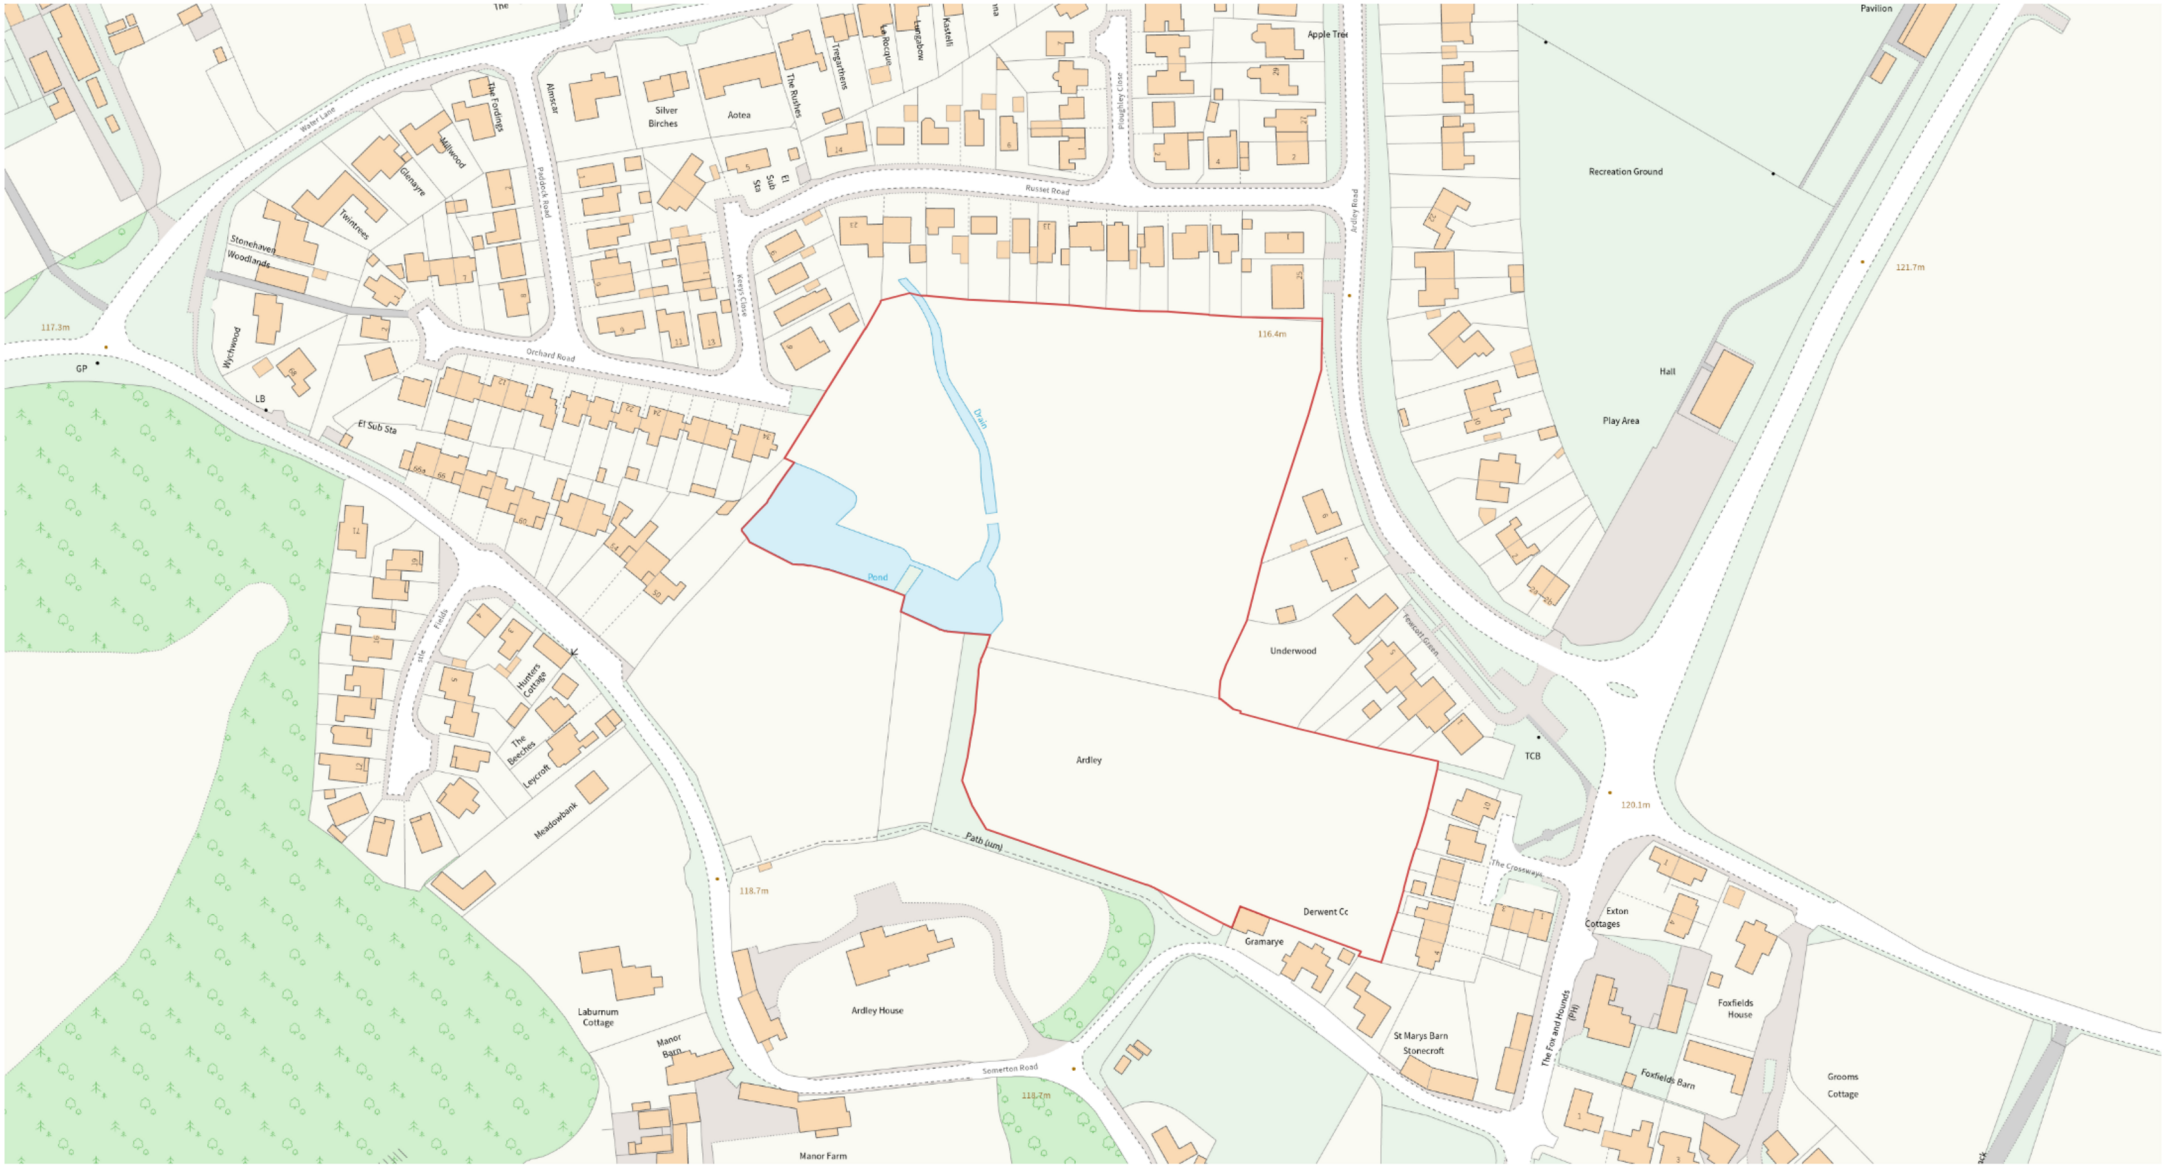


HOWKINS & HARRISON

Produced on Land App, Apr 8, 2026.

© Crown copyright and database rights 2026 (Ordnance Survey licence number 100059532)

50 m

Scale 1:2500 (at A4)

N