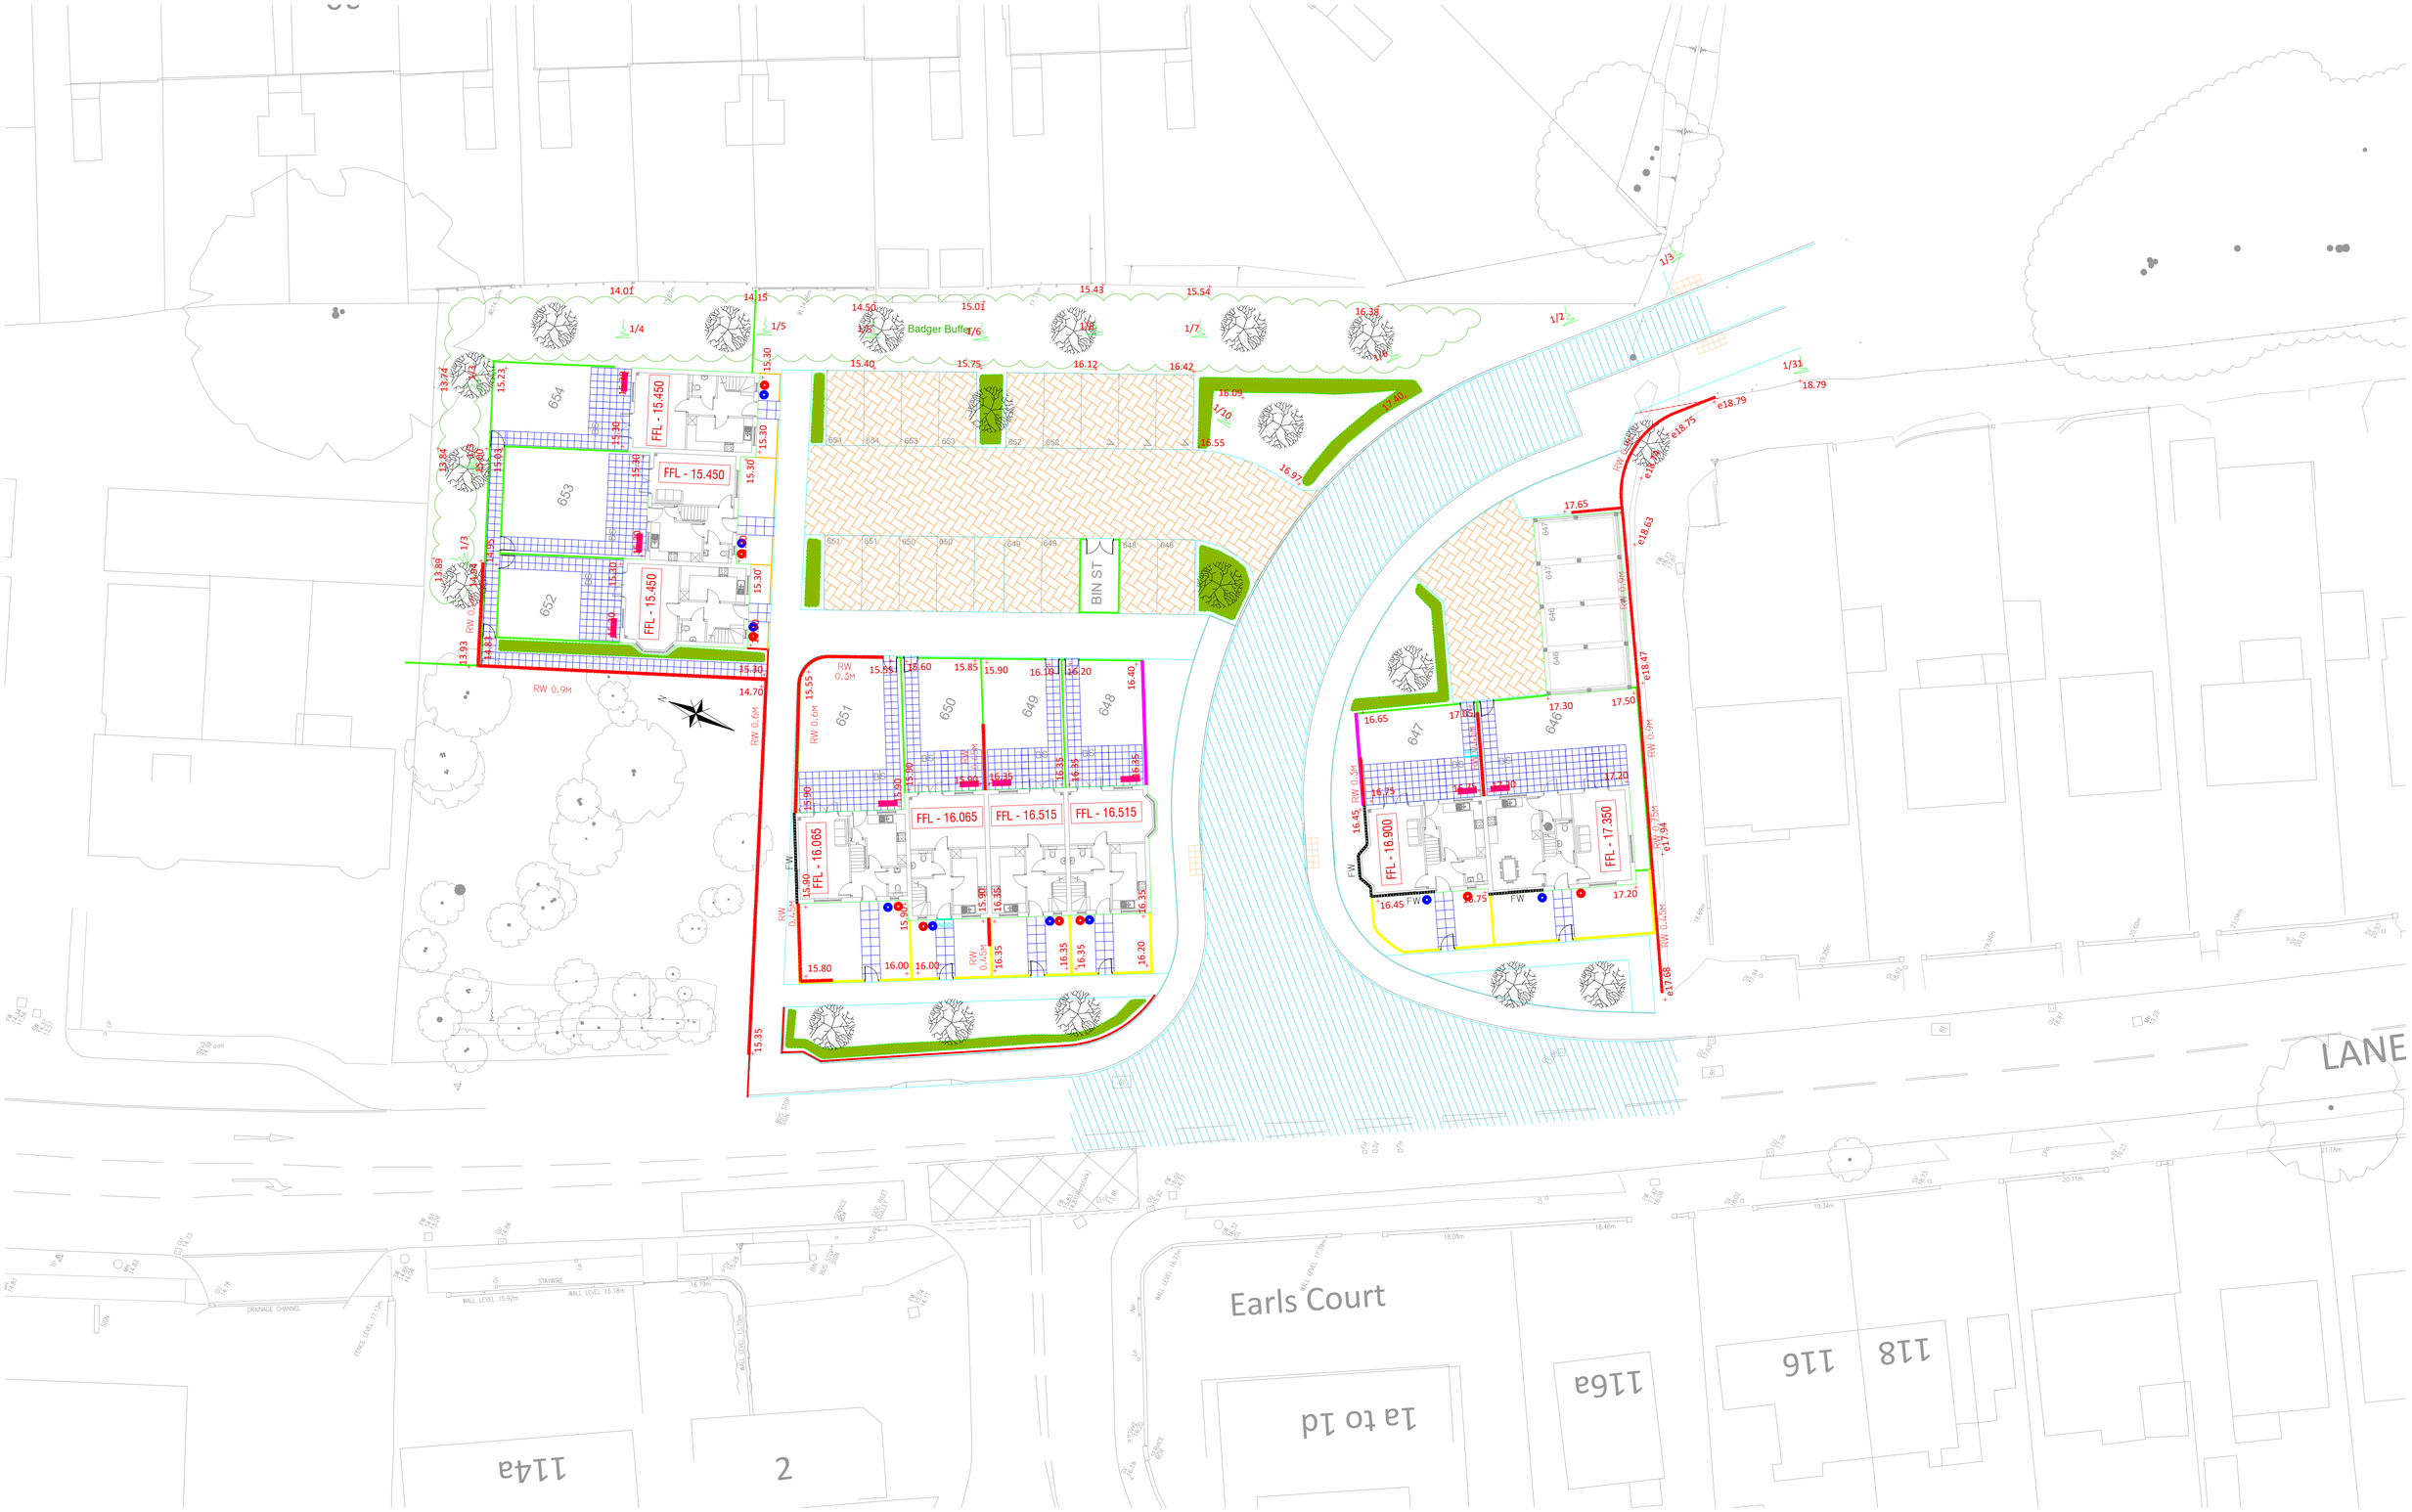

WALLS & FENCES LEGEND

BS	Min. 1.2m x 1.2m ALLOCATED BIN AREA		GRAVEL		FEATHER EDGE FENCE
	TARMAC		TREE		Timber Knee Rail
	PATIO SLABS		SOFT LANDSCAPING		0.9m High Brick Wall with 0.9m Fence on Top
	BLOCK PAVING	s	STEP		0.9m High Hoop Top Railings
	GRASS		AIR SOURCE HEAT PUMP LOCATION		0.9m Cock & Hen Purbeck Stone Wall

~ WALLS & FENCES PLAN (A1) ~

Rev A: Road layout and parking revised to suit IMA's latest changes 12/07/2023

BETTERMENT PROPERTIES (WEY) LTD.
UNIT 1,
2 CURTIS WAY,
WEYMOUTH, DORSET
DT4 0TR
T:01305 773353

Proposed Development at 93 LANEHOUSE ROCKS ROAD, WEYMOUTH - DT4 9HY

SCALE	DATE	DRAWN	DRAWING	
1:200 @A1	AUG 2022	JJ	93LRR W&F - 01	A