

James Villa 28 Lairgmuir

Lairg, Sutherland, IV27 4ED

Monster
moves


Offers Over £350,000




5  2  2  E 

An opportunity to live in a farmhouse surrounded by 25 acres of land (owner occupied croft). this spacious 5 bedroom farmhouse has been a family home for decades and is in need of some modernisation. To the rear of the property is a dutch barn and agriculture building.



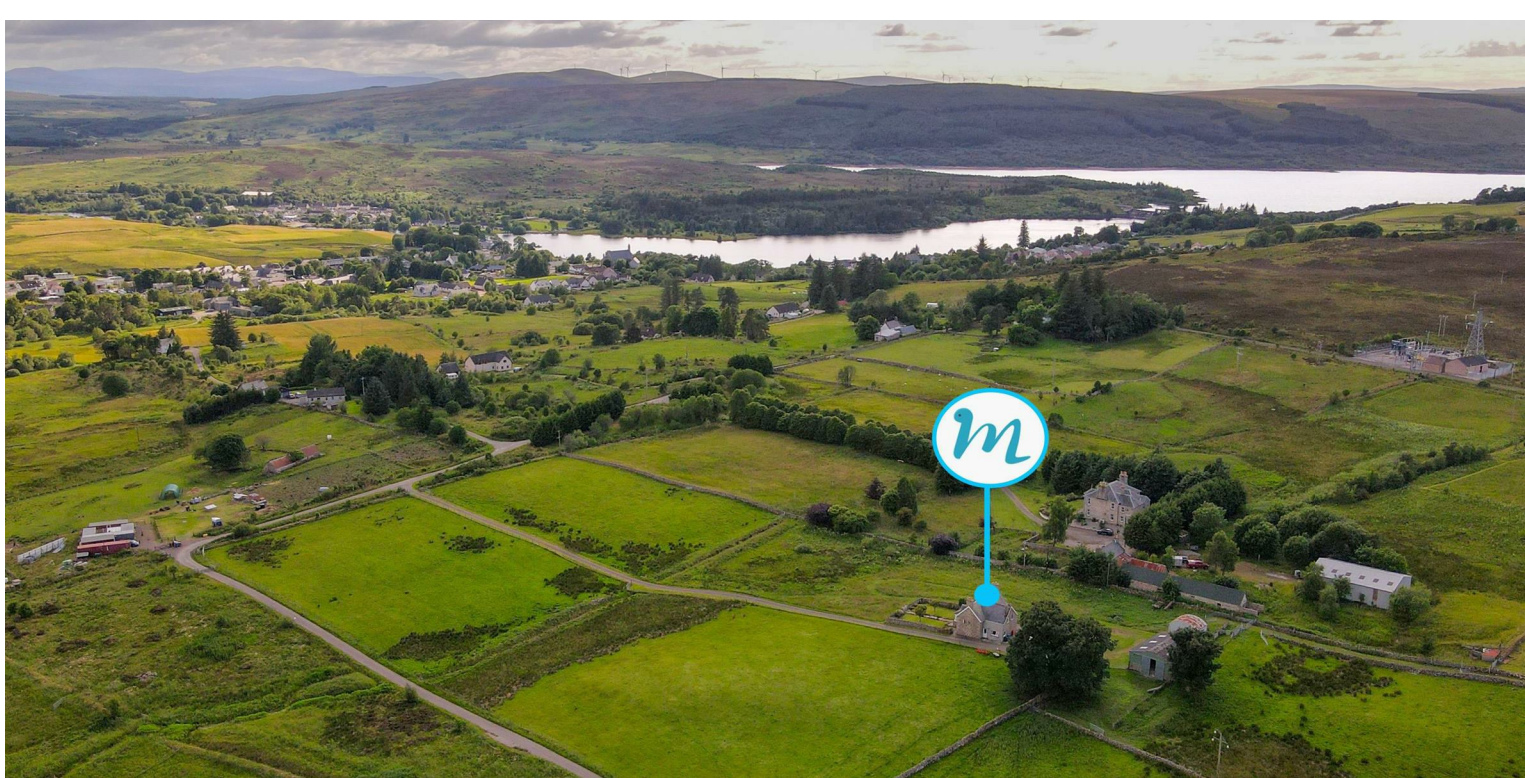

- 5 Bedroom Detached House
- 25 Acres of Croft Land
- Barn & Outbuilding
- Owner Occupied Croft
- Stunning Panoramic Views
- Close to Local Amenities in Lairg

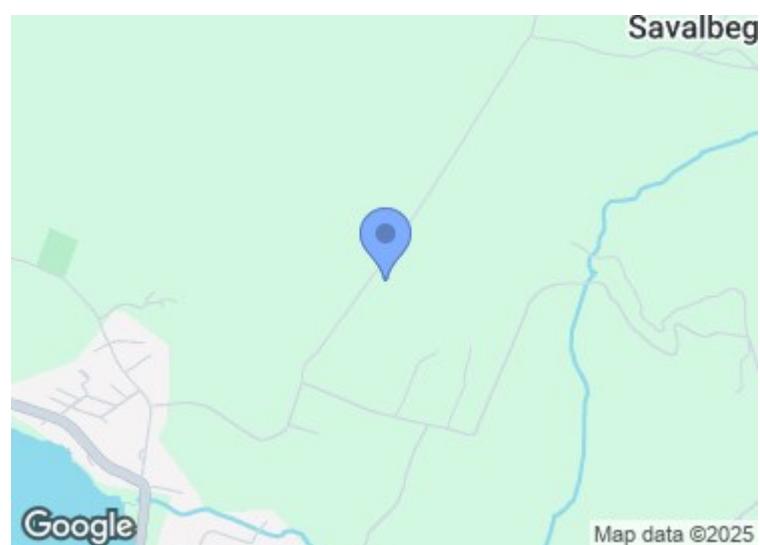

PRS
Property Redress Scheme



Thistle House, Main Street, Golspie, KW10 6TG
sales@monster-moves.co.uk
www.monster-moves.co.uk
 Sutherland - 01408 525001
 Inverness - 01463 263063



monstermoveshighland
 monster_moves_estate_agents

rightmove

Zoopla

onTheMarket.com

PrimeLocation.com

s1homes.com

CONSERVATORY

8'3" x 11'0"

The sun lounge faces south and has three walls of windows for panoramic views across the countryside.

LOUNGE

14'1" x 12'2"

The lounge has a feature fireplace and large window facing south.

KITCHEN/DINER

10'7" x 11'10", 8'4" x 8'7"

To the rear of the property is the kitchen/diner with windows on three walls, the kitchen to one side and the dining area to the other. The kitchen has fitted base and wall units with integrated eye level oven, gas hob, dishwasher and space for an under counter fridge. The oil boiler is in the kitchen.



UTILITY

8'4" x 6'11"

Located in the rear hall next to the kitchen, the room has wall units and space for washing machine, tumble dryer, fridge freezer and storage.

BEDROOM 1

13'5" x 10'6"

A large bedroom with south facing window and access to the Jack 'n' Jill shower room that is also accessed from the hall.

JACK 'N' JILL SHOWER ROOM

9'8" x 6'4"

Accessed from the ground floor bedroom and the central hall. Comprises a shower enclosure, w/c and wash basin in large vanity unit.



FIRST FLOOR

Stairs lead to the first floor and access to a further three bedrooms and family bathroom.

BEDROOM 2

13'8" x 10'7"

A large bedroom to the front with walk in wardrobe.



BEDROOM 3

13'4" x 11'8"

A large bedroom with a wall of wardrobes and vanity dressing table.

BEDROOM 4

13'2" x 10'4"

A double bedroom to the rear of the property with a large fitted wardrobe.



Thistle House, Main Street, Golspie, KW10 6TG

sales@monster-moves.co.uk

www.monster-moves.co.uk

Sutherland - 01408 525001

Inverness - 01463 263063



[montermoveshighland](https://www.facebook.com/montermoveshighland)



[monster_moves_estate_agents](https://www.instagram.com/monster_moves_estate_agents)





BEDROOM 5

14'7" x 10'3"

A double bedroom to the rear of the property with a fitted wardrobe

BATHROOM

7'6" x 6'4"

The family bathroom comprises a bath, wash basin and w/c and a window to the hall that lets natural light in.

GARDEN & LAND

A long driveway leads from the road up to the house. There is a walled garden in front of the house and a large parking area to the rear of the property where there are two outbuildings, A dutch barn 4.43m x 5.52m and farm outbuilding 12.57 x 8.56m. The Garden ground that the house sits on is de-crofted. The fields surrounding the property is approx 25 acres. There are also shares in the common grazings

LOCATION

Located to the north east of the village of Lairg on an elevated location with stunning views over the highland countryside. A mile into the village where you will find; a medical practice, primary school bars, restaurants, Lairg Learning Centre, petrol station and outdoor sports. Lairg is in the very heart of Sutherland and ideally suited for exploring the east north and west coasts.

Please use What3words to locate the property ///chip.resist.coverings



Approx. Site Plan
& Croft



Thistle House, Main Street, Golspie, KW10 6TG

sales@monster-moves.co.uk

www.monster-moves.co.uk

Sutherland - 01408 525001


Inverness - 01463 263063




monstermoveshighland




monster_moves_estate_agents

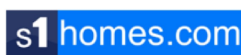

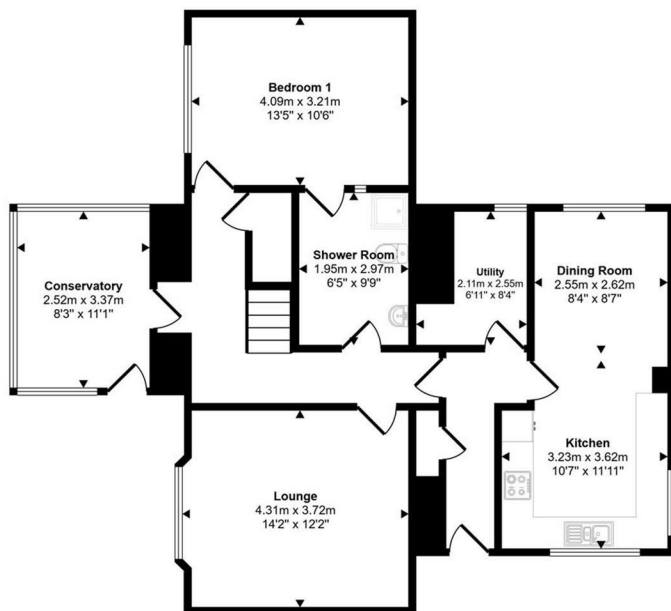

This floorplan is only for illustrative purposes and is not to scale. Measurements of rooms, doors, windows, and any items are approximate and no responsibility is taken for any error, omission or mis-statement. Icons of items such as bathroom suites are representations only and may not look like the real items. Made with Made Snappy 360.

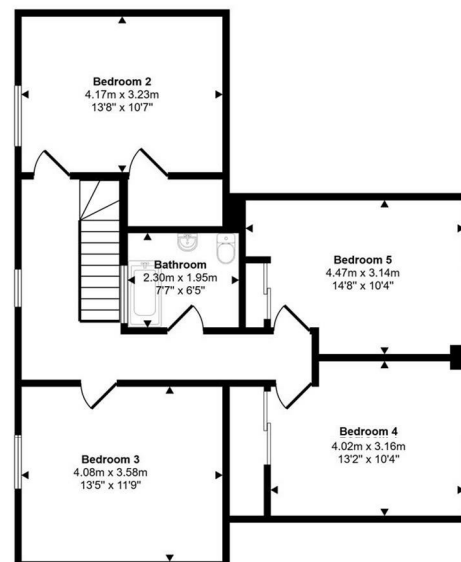

This floorplan is only for illustrative purposes and is not to scale. Measurements of rooms, doors, windows, and any items are approximate and no responsibility is taken for any error, omission or mis-statement. Icons of items such as bathroom suites are representations only and may not look like the real items. Made with Made Snappy 360.



Thistle House, Main Street, Golspie, KW10 6TG
sales@monster-moves.co.uk
www.monster-moves.co.uk
 Sutherland - 01408 525001
 Inverness - 01463 263063



monstermoveshighland



monster_moves_estate_agents





Council Tax
Highland Council Tax Band D


Tenure
Freehold

Entry
By mutual agreement

Viewing
To arrange a viewing of James Villa, 28
Lairgmuir, Lairg Sutherland IV27 4ED, please
contact Monster Moves on 01408 525001 or
email sales@monster-moves.co.uk

Energy Efficiency Rating		Current	Potential
Very energy efficient - lower running costs			
(92 plus) A			93
(81-91) B			
(69-80) C			
(55-68) D			
(39-54) E		45	
(21-38) F			
(1-20) G			
Not energy efficient - higher running costs			
Scotland		EU Directive 2002/91/EC	

Environmental Impact (CO ₂) Rating		Current	Potential
Very environmentally friendly - lower CO ₂ emissions			
(92 plus) A			85
(81-91) B			
(69-80) C			
(55-68) D			
(39-54) E			
(21-38) F		38	
(1-20) G			
Not environmentally friendly - higher CO ₂ emissions			
Scotland		EU Directive 2002/91/EC	

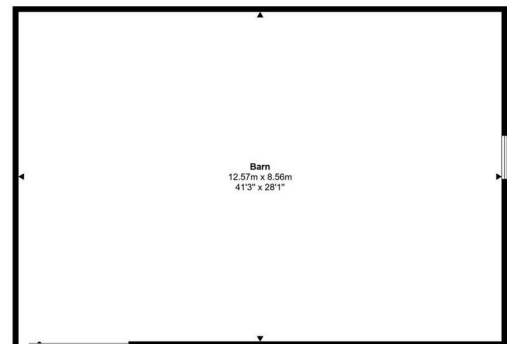

Barn
Approx 108 sq m / 1158 sq ft

This floorplan is only for illustrative purposes and is not to scale. Measurements of rooms, doors, windows, and any items are approximate and no responsibility is taken for any error, omission or mis-statement. Icons of items such as bathroom suites are representations only and may not look like the real items. Made with Made Simple 360.

Under the Property Misdescription Act 1991 we endeavour to make our sales details accurate and reliable but they should not be relied upon as statements or representations of fact and they do not constitute any part of an offer of contract. The seller does not make any representations to give a warranty in relation to the property and we have no authority to do so on behalf of the seller. Services, fittings and equipment referred to in the sales details have not been tested (unless otherwise stated) and no warranty can be given as to their condition. We strongly recommend that all the information that we provide about the property is verified by yourself or your advisors. Under the Estate Agency Act 1991 you will be required to give us financial information in order to verify your financial position before we can recommend any offer to the vendor. A sonic tape measure has been used to measure this property and therefore the dimensions given are for general guidance only.



Thistle House, Main Street, Golspie, KW10 6TG
sales@monster-moves.co.uk
www.monster-moves.co.uk
 Sutherland - 01408 525001
 Inverness - 01463 263063



montermoveshighland



monster_moves_estate_agents

