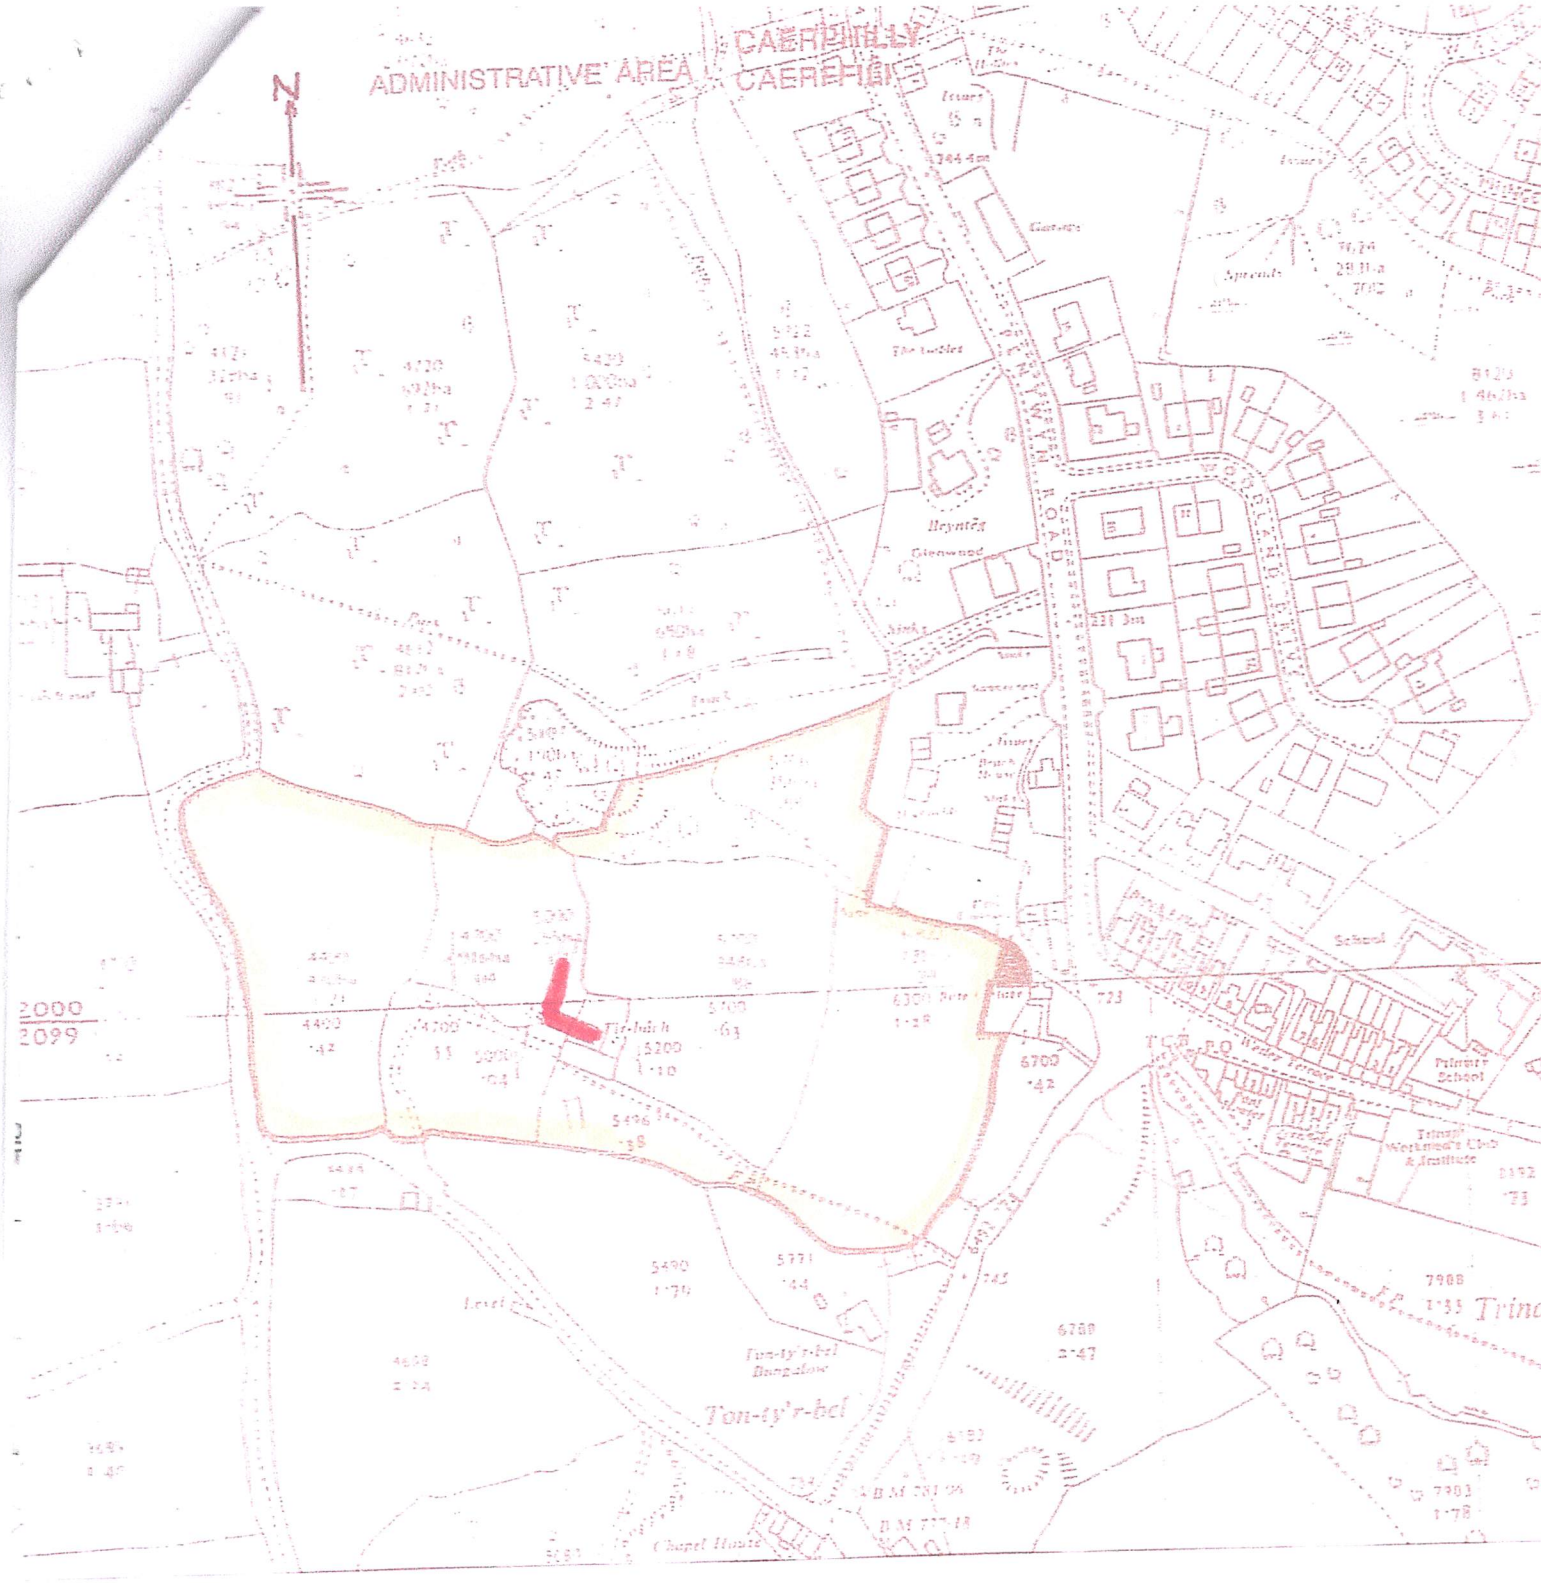

TIRBACH FARM PLAN A

SCALE 1:2500