



70 St James Oaks, St
James Oaks, Trafalgar


£165,000



- 1 Bedroom 2nd Floor Apartment
- Modern Fitted Kitchen and Shower Room
- Communal Residents Club House
- Lift to apartment
- Purpose Built Retirement Development for The Over 55's
- No Onward Chain



70 St James Oaks St James Oaks, Trafalgar Rd, Gravesend, Gravesend, , DA11 0QU

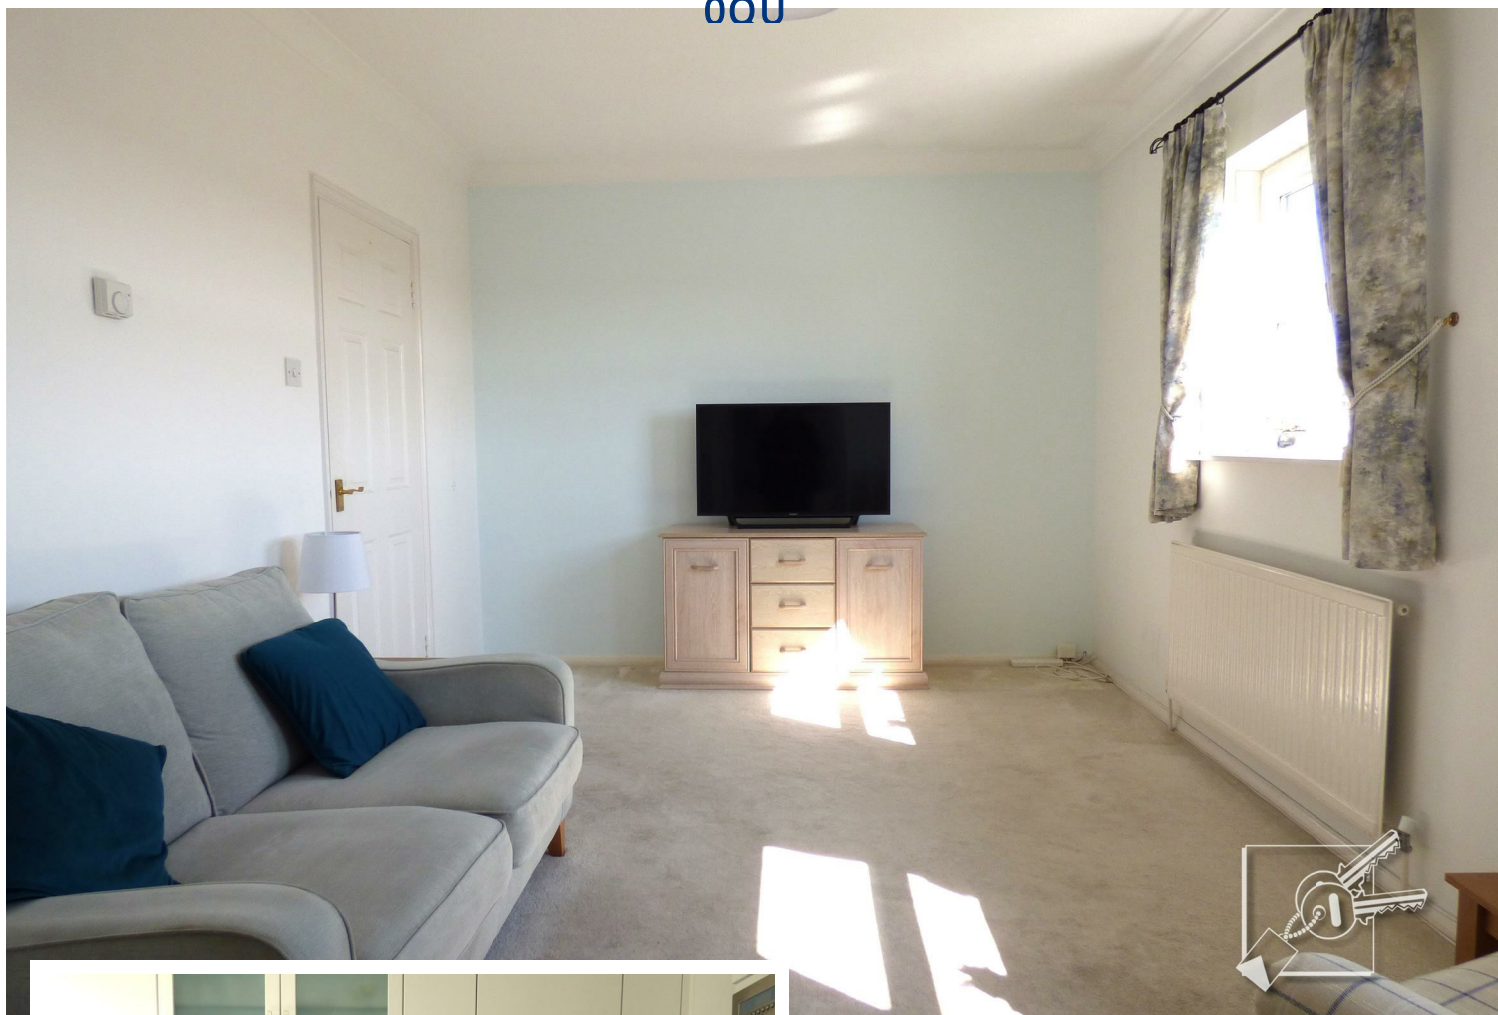

LOCATION DESCRIPTION

St James Oaks is an ideal and convenient place to live for those over 55 years old, wanting to have some like minded people around them, while still living independently. Situated on Trafalgar Road, Gravesend which runs between Wrotham Road and Darnley Road. It is close to Gravesend Town Centre with all of its shops, pubs, café/bars and restaurants. Gravesend Mainline Station is close by and offers services on the domestic line to London or the Kent Coast if you fancy a trip to the Seaside. There is also a high speed train where you can catch a ride to St Pancras London within 22minutes. Ebbsfleet International Railway Station is within approximately two and a half miles and you can be in St Pancras, London in around seventeen minutes. The A2 with links to the M2, M20 and M25 are easily accessed for those who drive. The renowned Bluewater shopping centre is just short bus or car ride away if you fancy some retail therapy or to dine out in one of their many restaurants/cafe bars.



PROPERTY DESCRIPTION

We think you will agree this one bedroom second floor apartment is ready to move into. Conveniently positioned opposite the lift, the property comprises hall leading to a comfortable size lounge and double doors into a modern fitted kitchen with built in oven & hob, modern shower room and a double bedroom complete with fitted wardrobes. Heated by Gas Central Heating, the property also benefits from double glazing. Viewing is highly recommended.

St James Oaks is within close proximity of the town centre and railway station and is ideal for those requiring independent living with security. The Ivy Room (club house) boasts a licenced bar where you can socialise with your neighbours over a cup of tea, coffee or even a glass of wine or beer and various activities and entertainment take place here. There are well kept communal gardens and grounds. The Lodge is the main point of contact and reception area. The management team are based here with staff on hand to offer advice on any daily requirements. The Gatehouse is fully staffed 24 hours a day security to monitor arrivals and departures providing that extra peace of mind.

ENTRANCE

The property is approached through walkways and well tended communal grounds. You can either take the lift or stairs to the second floor.

HALLWAY

An L shaped hall with fitted carpet, large double fronted storage cupboard. radiator.

LOUNGE

4.45 x 3.13 (14'7" x 10'3")

Two double glazed windows overlooking the communal gardens. carpet, radiator, part glazed double doors opening into kitchen.

KITCHEN

3.13 x 1.63 (10'3" x 5'4")

Double glazed window looking out onto communal gardens. Vinyl flooring, Worcester combi boiler for hot water and central heating. Fitted with modern white wall and base cupboards, complimentary grey work surfaces, built in electric ceramic hob, built in oven within housing unit, stainless steel sink and drainer. Plumbed for washing machine.

BEDROOM

4.75 x 2.52 narrowing to 2.29 (15'7" x 8'3" narrowing to 7'6")

A double room with double glazed window overlooking the communal gardens. carpet, radiator. Fitted with a range of wardrobes, bridge cupboards, bedside cabinets and matching chests of drawers.

SHOWER ROOM

2.56 x 1.59 at widest point (8'4" x 5'2" at widest point)

Window to front. Modern white suite comprising shower cubicle, vanity wash basin & low level w.c. Part tiled walls, vinyl flooring, Heated towel rail.

COMMUNAL GARDENS:

Well tended communal lawns and flower beds maintained by the management company

THE GATE HOUSE:

Twenty four hour a day security to monitor all arrivals and departures at the front gate giving that extra peace of mind.

THE LODGE:

This is the main point of contact and reception area close to the gatehouse. The management team are situated here and staff are on hand to offer advice on daily requirements

THE IVY ROOMS (CLUB HOUSE):

An onsite place for those who want to get involved and socialise. Run by the residents, this is the hub for all the activities, functions, entertainment, monthly luncheons and coffee mornings that take place within the development - it even has a licensed bar.



TENURE

Leasehold: 125 years from 1st February 1988
Approx. 90 years remaining on the lease. Ends 1st February 2113
Service Charge: £3,987.97 p.a.
Ground Rent: £100

Service Charge includes: house managers, residents reception and receptionists, up keep & cleaning of communal areas, buildings insurance, security (24 hour staff), heating & lighting of communal areas, maintenance of lifts/gates and telecom security system, window cleaning, caretaker, outside maintenance, gardening to communal areas & temporary support service.

SERVICES:

Mains Gas, Electric, Water and Mains drainage:

LOCAL AUTHORITY: Gravesham Borough Council

COUNCIL TAX BAND: C - £1,857.01 FROM 2023 - 2024

Broadband (estimated speeds)

Standard 16 mbps

Superfast 88 mbps

SOURCE - SPRIFT


COMMUNAL GARDENS:

Well tended communal lawns and flower beds maintained by the management company.

THE IVY ROOMS:

An onsite place for those who want to get involved and socialise. Run by the residents, this is the hub for all the activities, functions, entertainment, monthly luncheons and coffee mornings that take place within the development - it even has a licensed bar.

Ground Floor

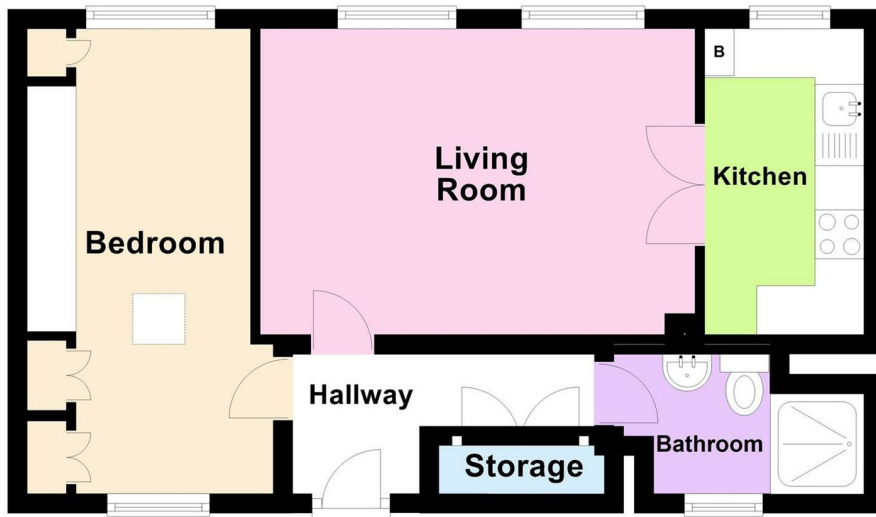

Energy Efficiency Rating

	Current	Potential
Very energy efficient - lower running costs		
(92 plus) A		
(81-91) B		
(69-80) C	75	76
(55-68) D		
(39-54) E		
(21-38) F		
(1-20) G		
Not energy efficient - higher running costs		
England & Wales	EU Directive 2002/91/EC	

184 Parrock Street
Gravesend
Kent
DA12 1EN

www.sealeys.co.uk
Email: sales@sealeys.co.uk
Tel: 01474 369368



Agents Note: Whilst every care has been taken to prepare these marketing particulars, they are for guidance purposes only. These details, description and measurements do not form part of a contract and whilst every effort has been made to ensure accuracy this cannot be guaranteed. Interested parties must satisfy themselves by inspection or otherwise as to the correctness of them. Floor plans are not to scale and are for illustration purposes only. Any equipment, fixtures and fittings or any item referred to have not been tested unless specifically stated.