
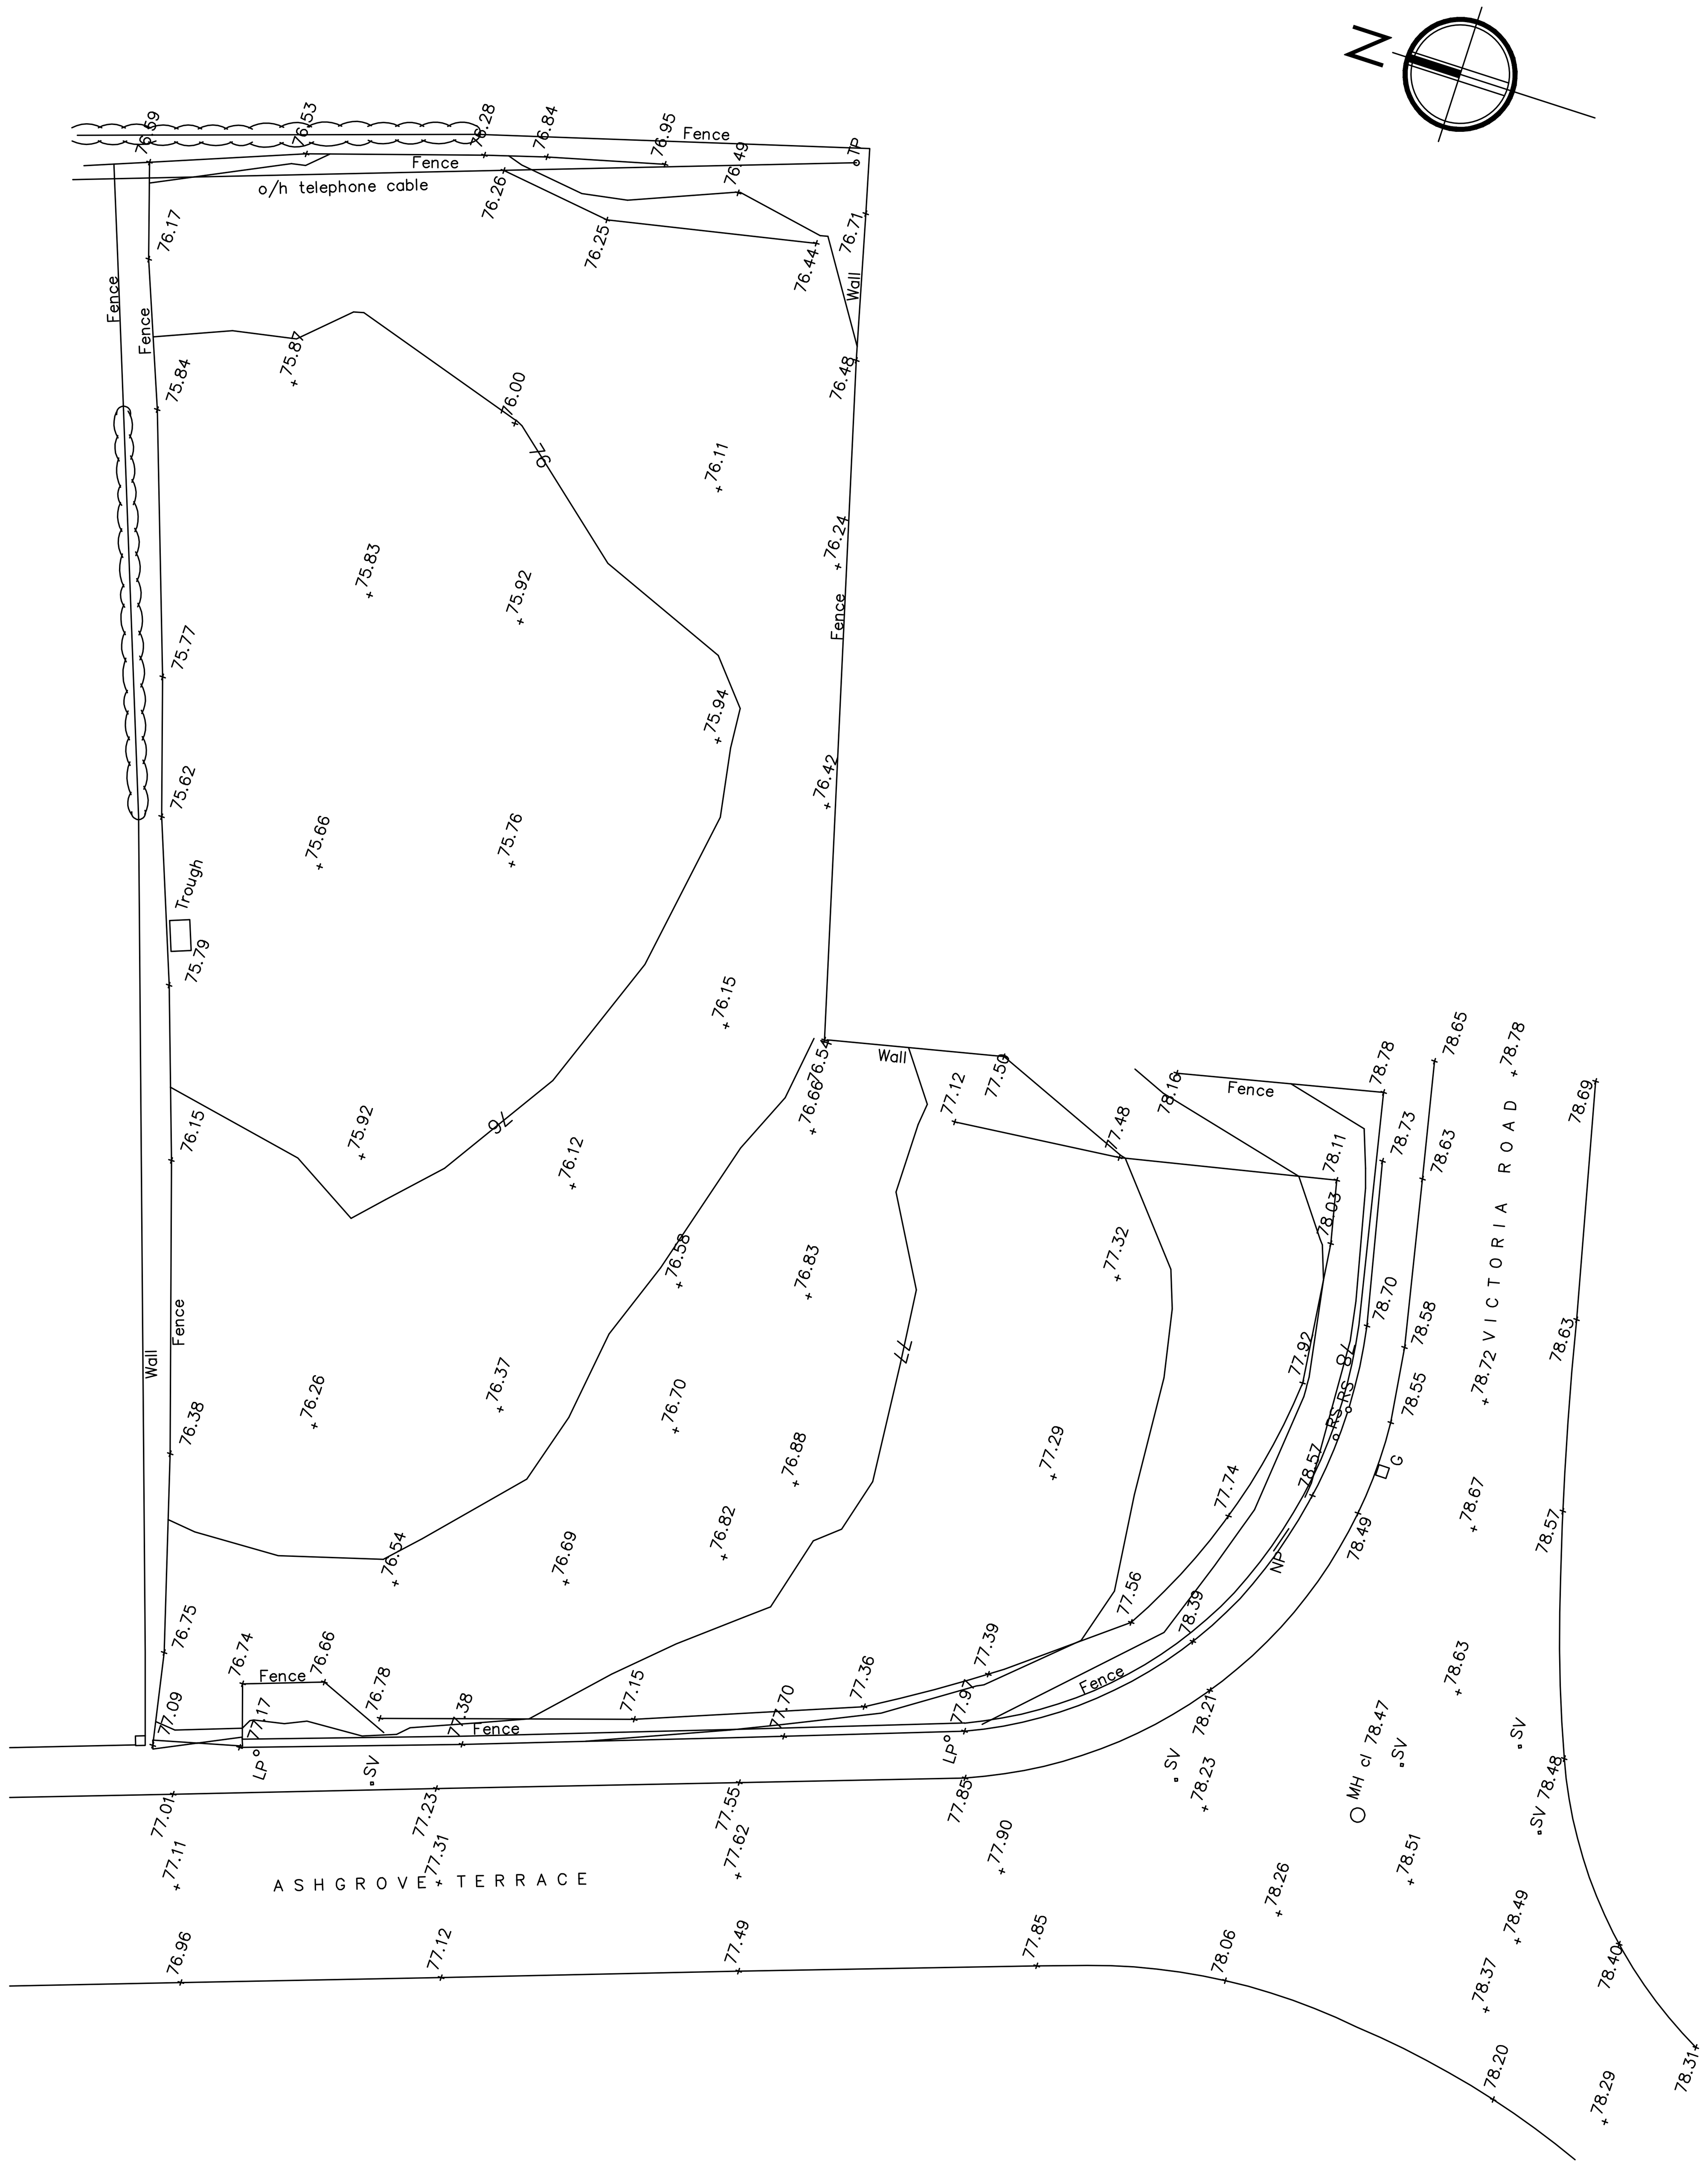


1 BLOCK PLAN AS EXISTING
1:200

1:200
4.0m 0 4.0m 8.0m 1.2m 1.6m 2.0m

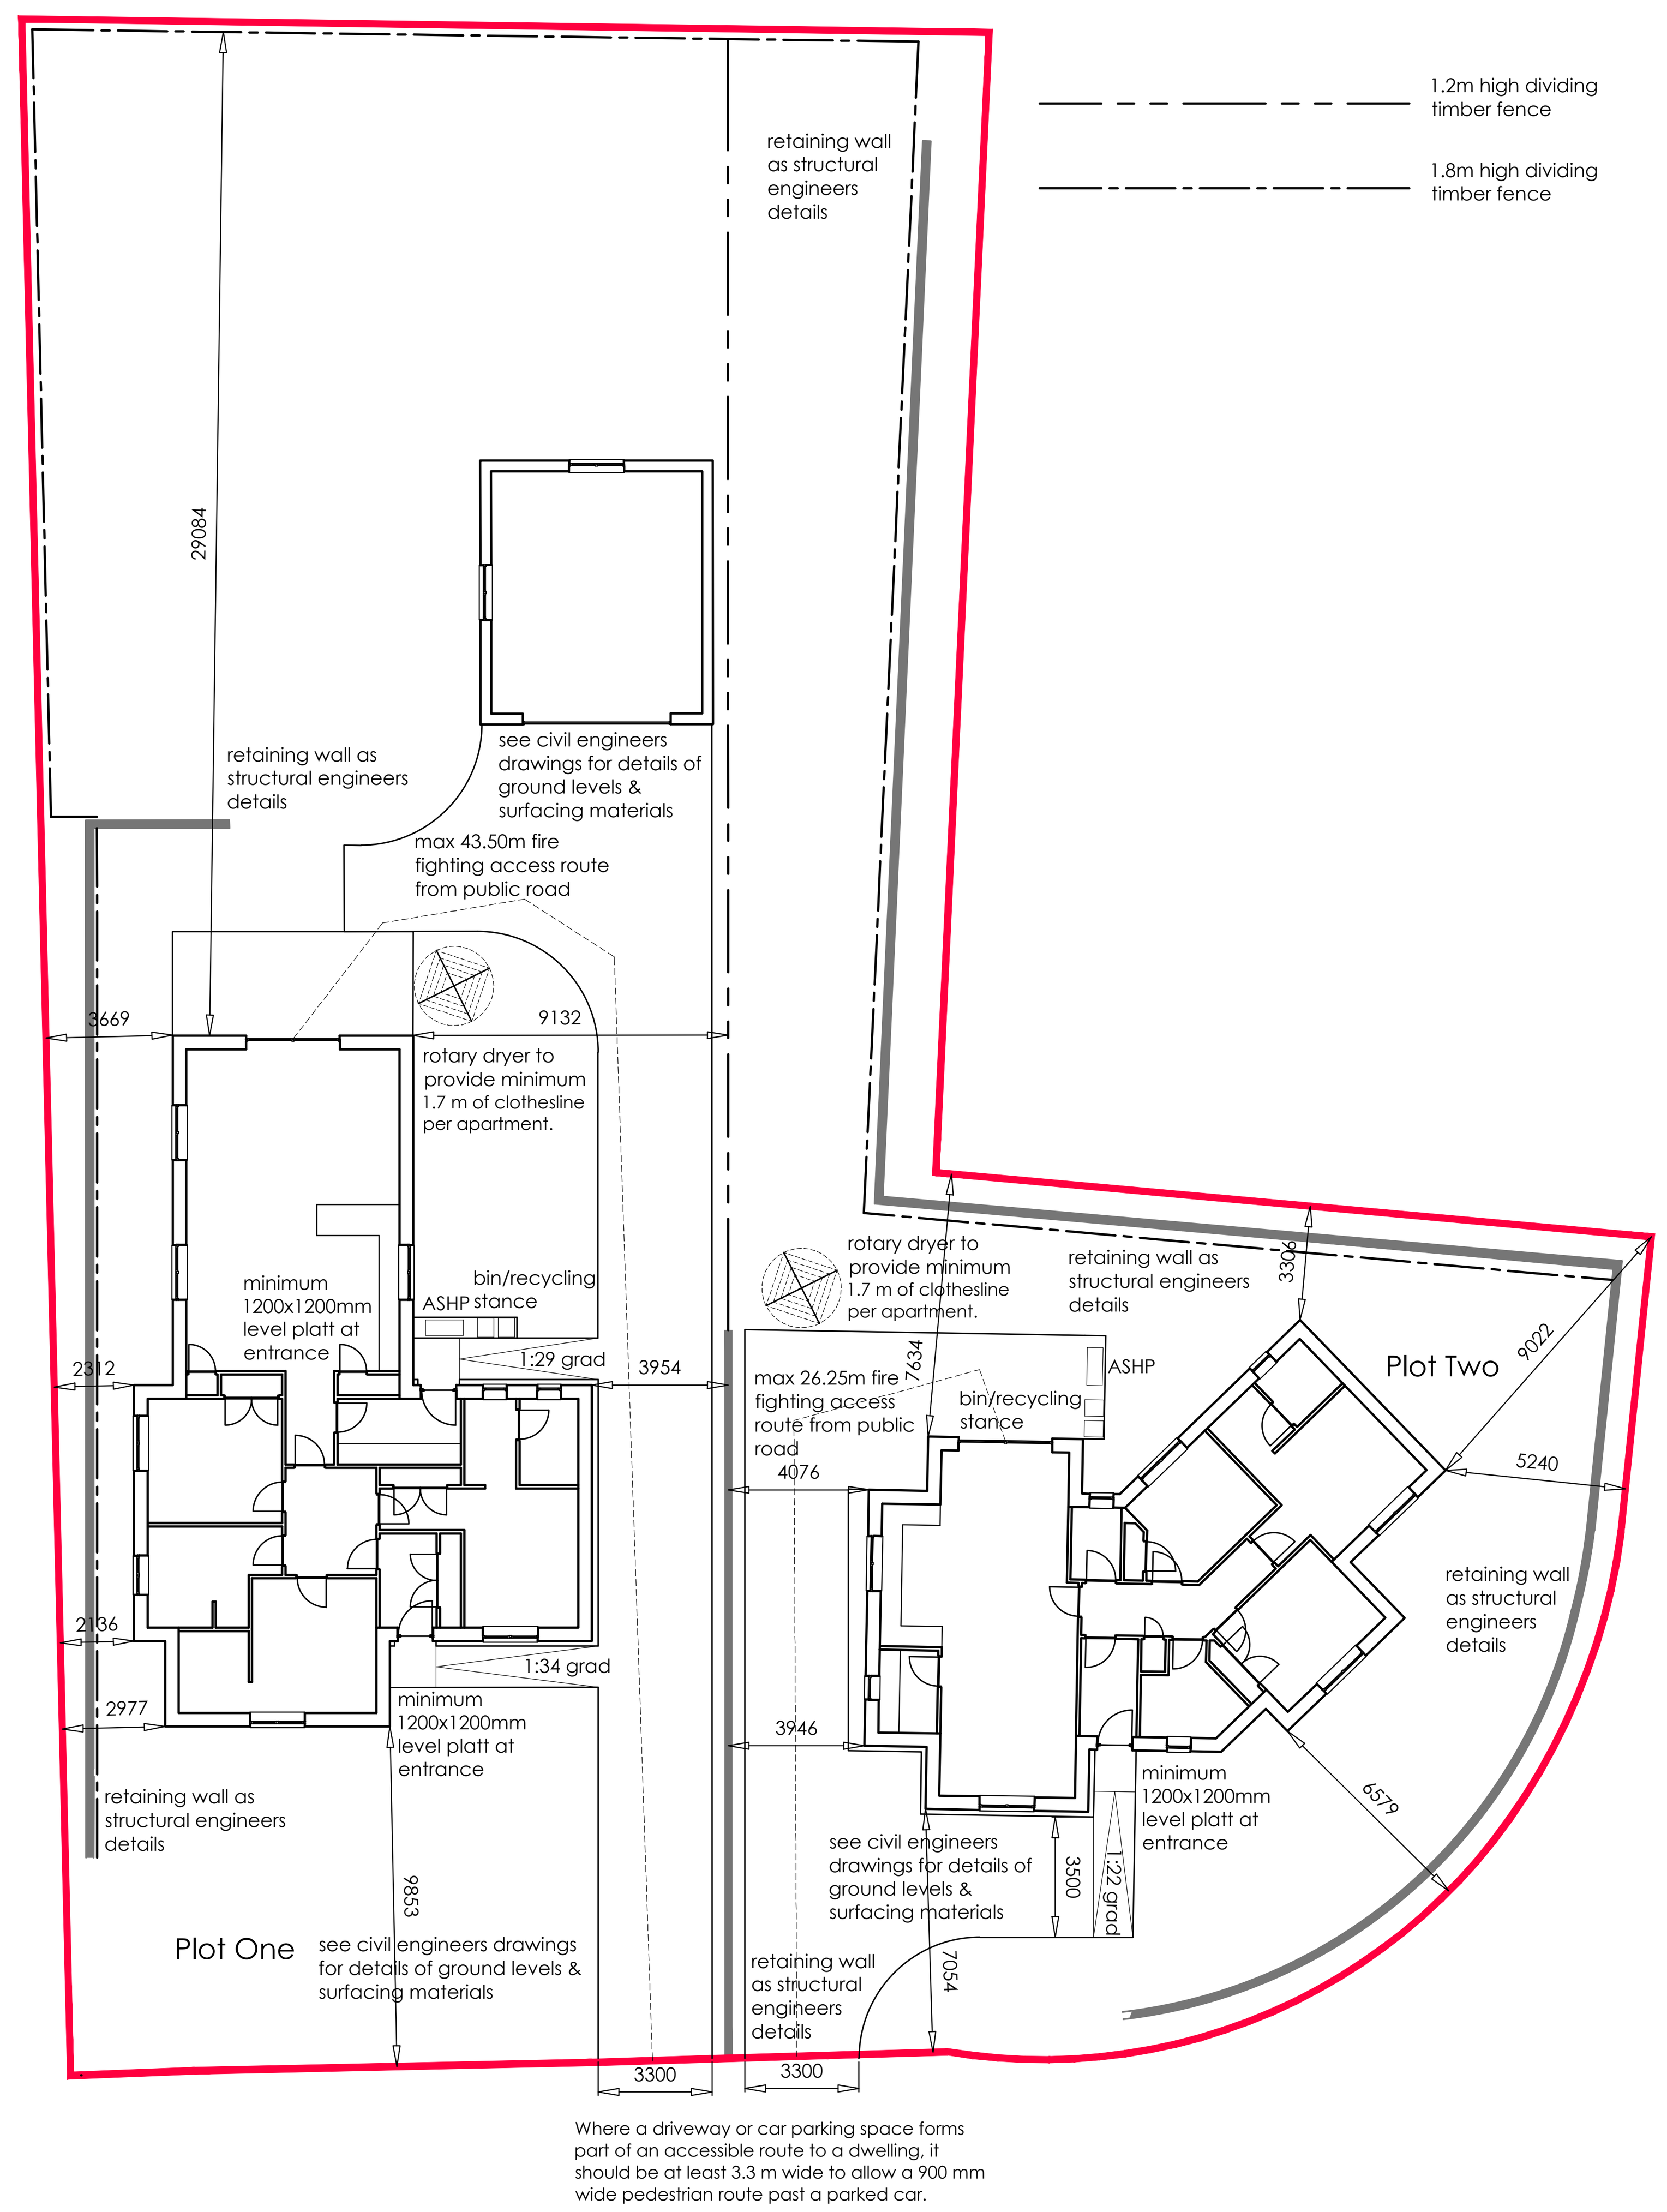

2 BLOCK PLAN AS PROPOSED
1:200

Notes:

1. Do not scale off this drawing, use only figured dimensions. The Contractor is to bring to the attention of McGowan Miller any discrepancies contained in this drawing prior to work commencing.
2. Any existing dimensions should be checked on site and any discrepancies reported to McGowan Miller.
3. This drawing is to be read in conjunction with all relevant project information including those from other Consultants.
4. This drawing is Copyright reserved and should be used only for the purposes intended in its original issue.

Revision	Description	By
A july 2026	building control queries	MB

McGowan Miller
Construction Consultants
36 George Street, Dumfries, DG1 1EH
www.mcgowanmiller.co.uk
e - info@mcgowanmiller.co.uk
t - 01387 254283

RICS®

Regulated by RICS - McGowan Miller Registered No: SC319341

Project
RD Nairn Ltd
Proposed Housing Development
Adjacent to 1 Ashgrove Terrace
Lockerbie
DG11 2BG

Title
Block Plans

Scale	Date	Drawn
1:200 @A1	April 2026	MB

Drawing status
Building Warrant Application

Project no.	Drawing no.	Revision
DB 1723	S-400	A