SCALE 1/200 EXISTING

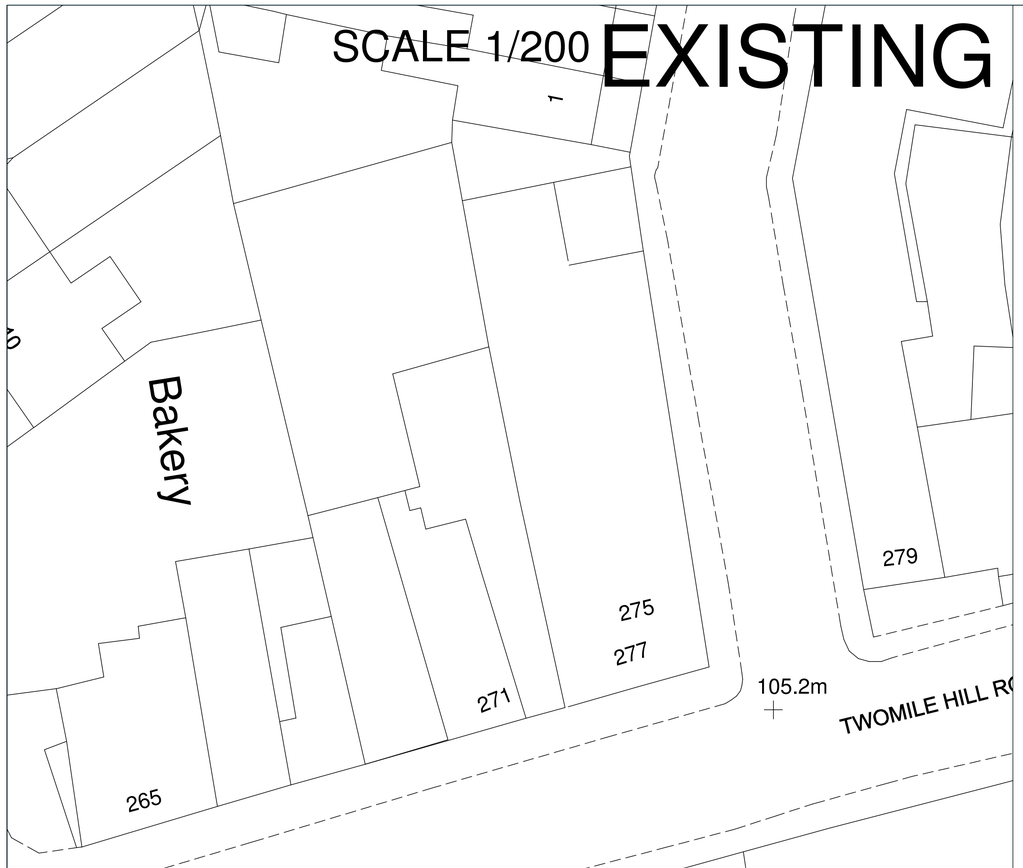

SCALE 1/200 PROPOSED

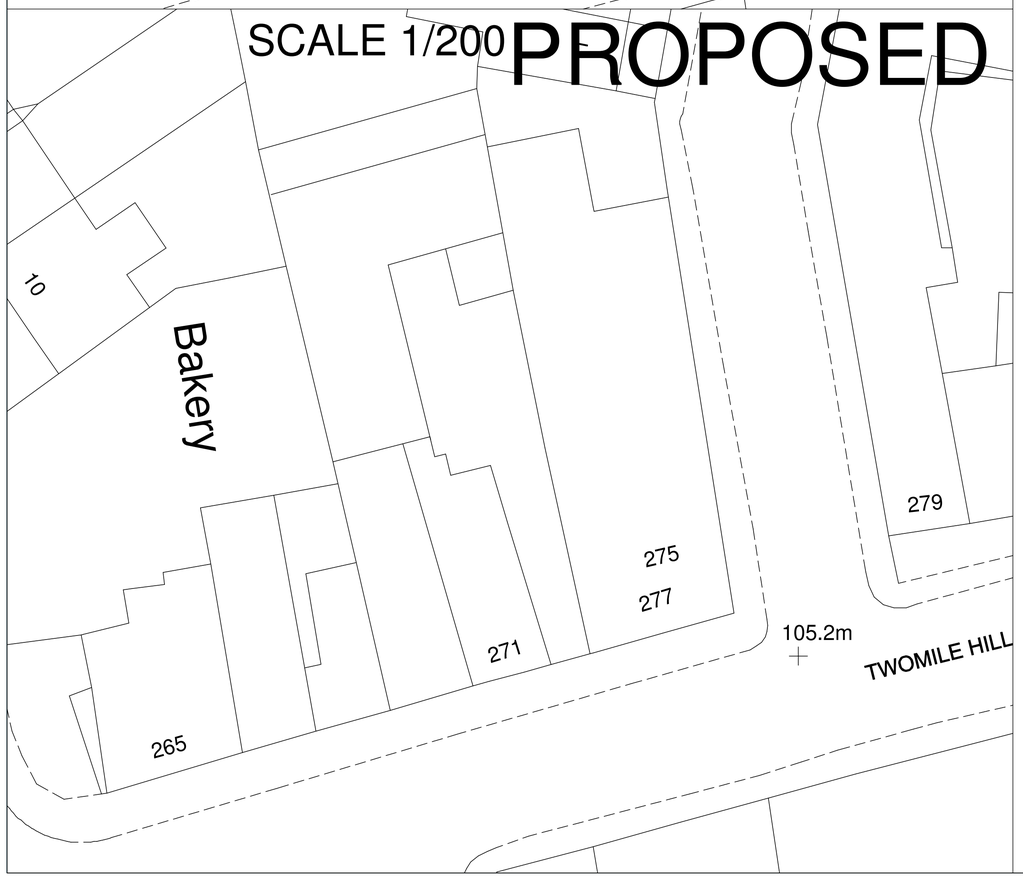

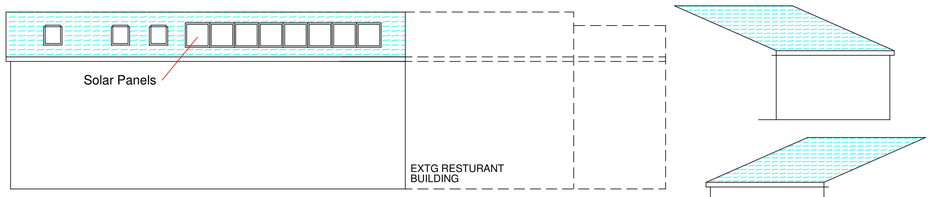

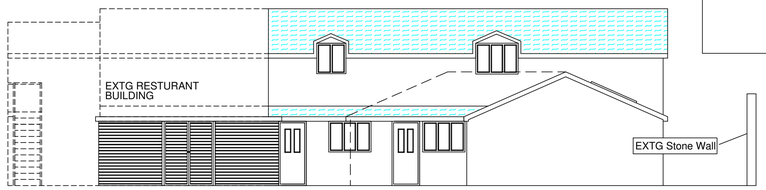

Proposed Side Elevation

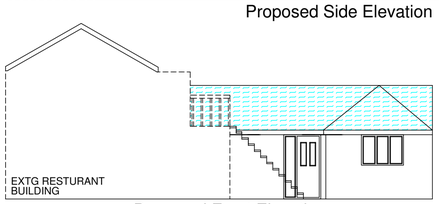

Proposed Front Elevation

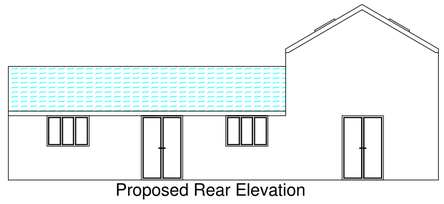

Proposed Rear Elevation

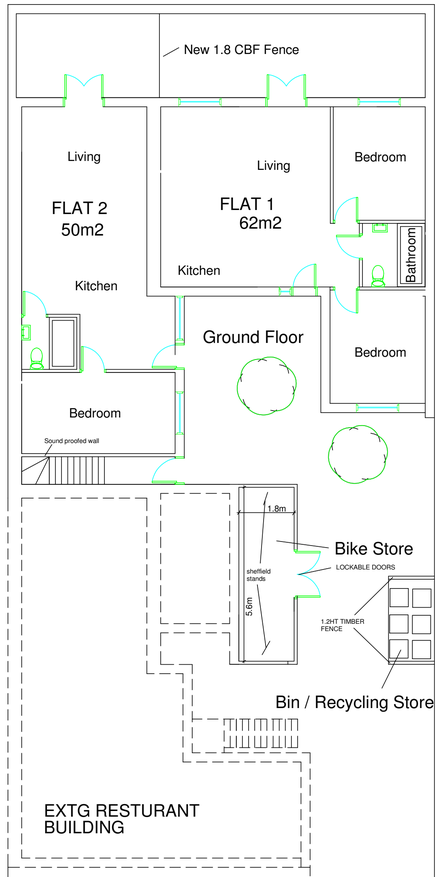

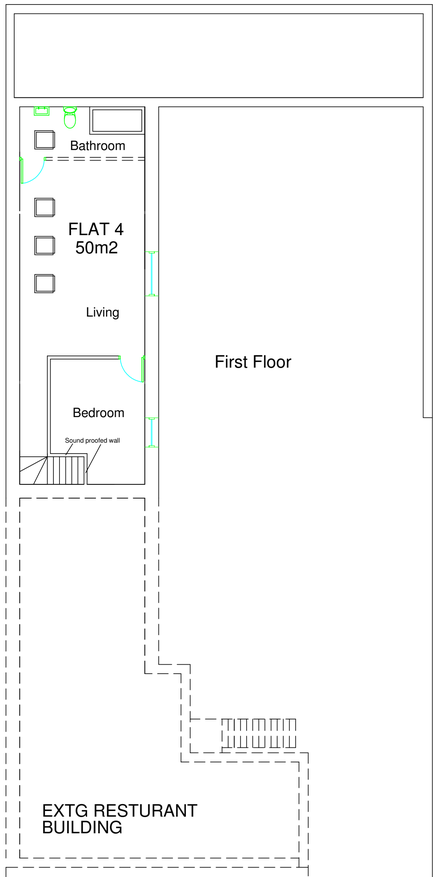

SCALE 1/100 PROPOSED

Materials

Windows
To be double glazed, White UPVC

Externals
blockwork and stonework with render to match existing
Brown UPVC soffits and facers to match existing

Front Elevation

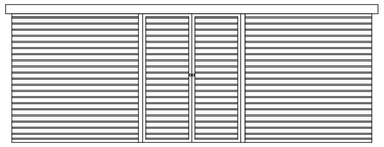

Side Elevation

Side Elevation

LOCATION PLAN 1-1250 SCALE

LOCATION PLAN 1-1250 SCALE

REV	DATE	DRAWN	DESCRIPTION

Client
PLANNING DRAWING

Project
Development At Rear Of
269–273 Two Mile Hill Road
Kingswood
BS15 1AX

Title
PLANNING DRAWING

MIKE PRINGLE
DEVELOPMENT SERVICES
31 LANES END
BRISLIGTON
BRISTOL
BS4 5DP
▫TOPOGRAPHICAL SURVEYS
▫AS BUILT SURVEYS ▫SPECIALIST IN CAD
TEL: 0117 9714034 – 07799 845313

DRN BY MJP	SCALE	DRAWING NUMBER	REV
DATE 1/3/16	1/100	PLN–1	