DO NOT SCALE THIS DRAWING. WORK TO FIGURED DIMENSIONS ONLY. THIS DRAWING IS COPYRIGHT OF APS DESIGNS AND SHOULD ONLY BE REPRODUCED WITH THEIR EXPRESS PERMISSION. CHECK ALL DIMENSIONS ON SITE ANY DISCREPANCIES SHOULD BE REPORTED TO APS DESIGNS PRIOR TO COMMENCEMENT.

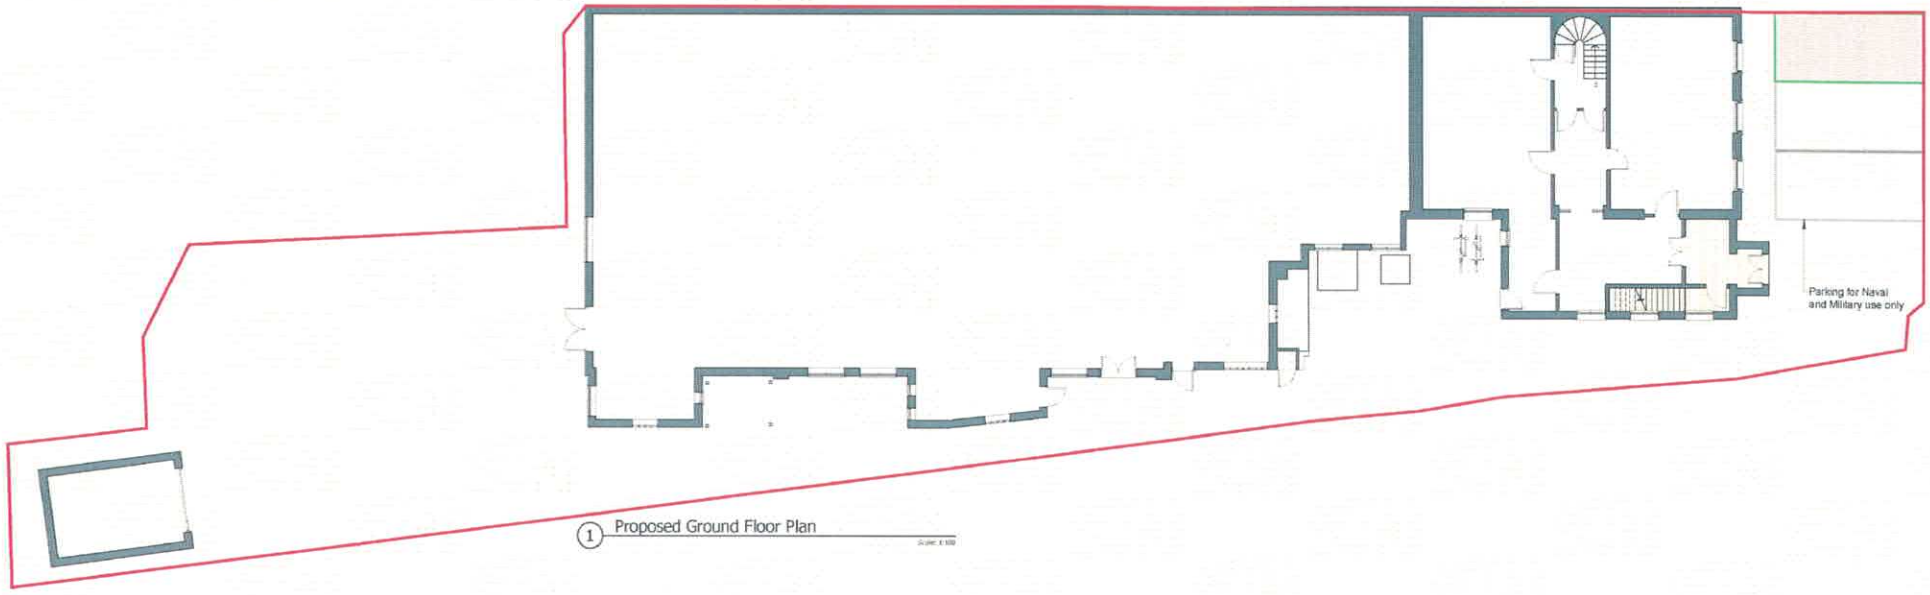

1 Proposed Ground Floor Plan

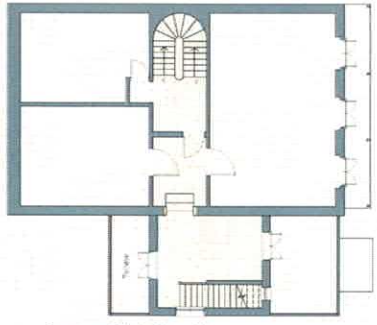

2 Proposed First Floor Plan

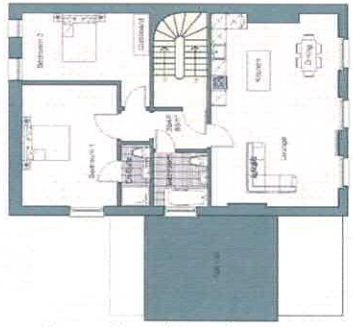

3 Proposed Second Floor Plan

4 Proposed Third Floor Plan

SCALE 1:100

0 1 2 3 4 5 6 7 8 9 10 [M]

Rev A | 29/08/2017 | Bike store shower + parking tables

APS DESIGN ASSOCIATES LTD

ARCHITECTURAL DESIGNERS AND PLANNING CONSULTANTS

Town Planning RB August 2017

20 Royal Terrace

2469 04

Proposed Plans

1:100 @ A1