



THIS DRAWING IS FOR PLANNING PURPOSES ONLY.
ALL DIMENSIONS & DETAILS TO BE CHECKED ON SITE PRIOR TO
COMMENCEMENT OF WORKS ON SITE.
THIS DRAWING IS THE COPYRIGHT OF SHEPHERD TECHNICAL SERVICES
FOLLOWING DATA NO.

- 00042/16/01 EXISTING GROUND FLOOR PLAN
- 00042/16/02 EXISTING FIRST FLOOR PLAN
- 00042/16/03 EXISTING SECOND FLOOR PLAN
- 00042/16/04 EXISTING THIRD FLOOR PLAN
- 00042/16/05 EXISTING FOURTH FLOOR PLAN
- 00042/16/06 PROPOSED FIRST FLOOR PLAN
- 00042/16/07 PROPOSED SECOND FLOOR PLAN
- 00042/16/08 PROPOSED THIRD FLOOR PLAN
- 00042/16/09 PROPOSED FOURTH FLOOR PLAN
- 00042/16/10 EXISTING NORTH ELEVATION
- 00042/16/11 EXISTING NORTH WEST ELEVATION
- 00042/16/12 EXISTING SOUTH ELEVATION
- 00042/16/13 EXISTING SOUTH WEST ELEVATION
- 00042/16/14 EXISTING WEST ELEVATION
- 00042/16/15 EXISTING WEST ELEVATION

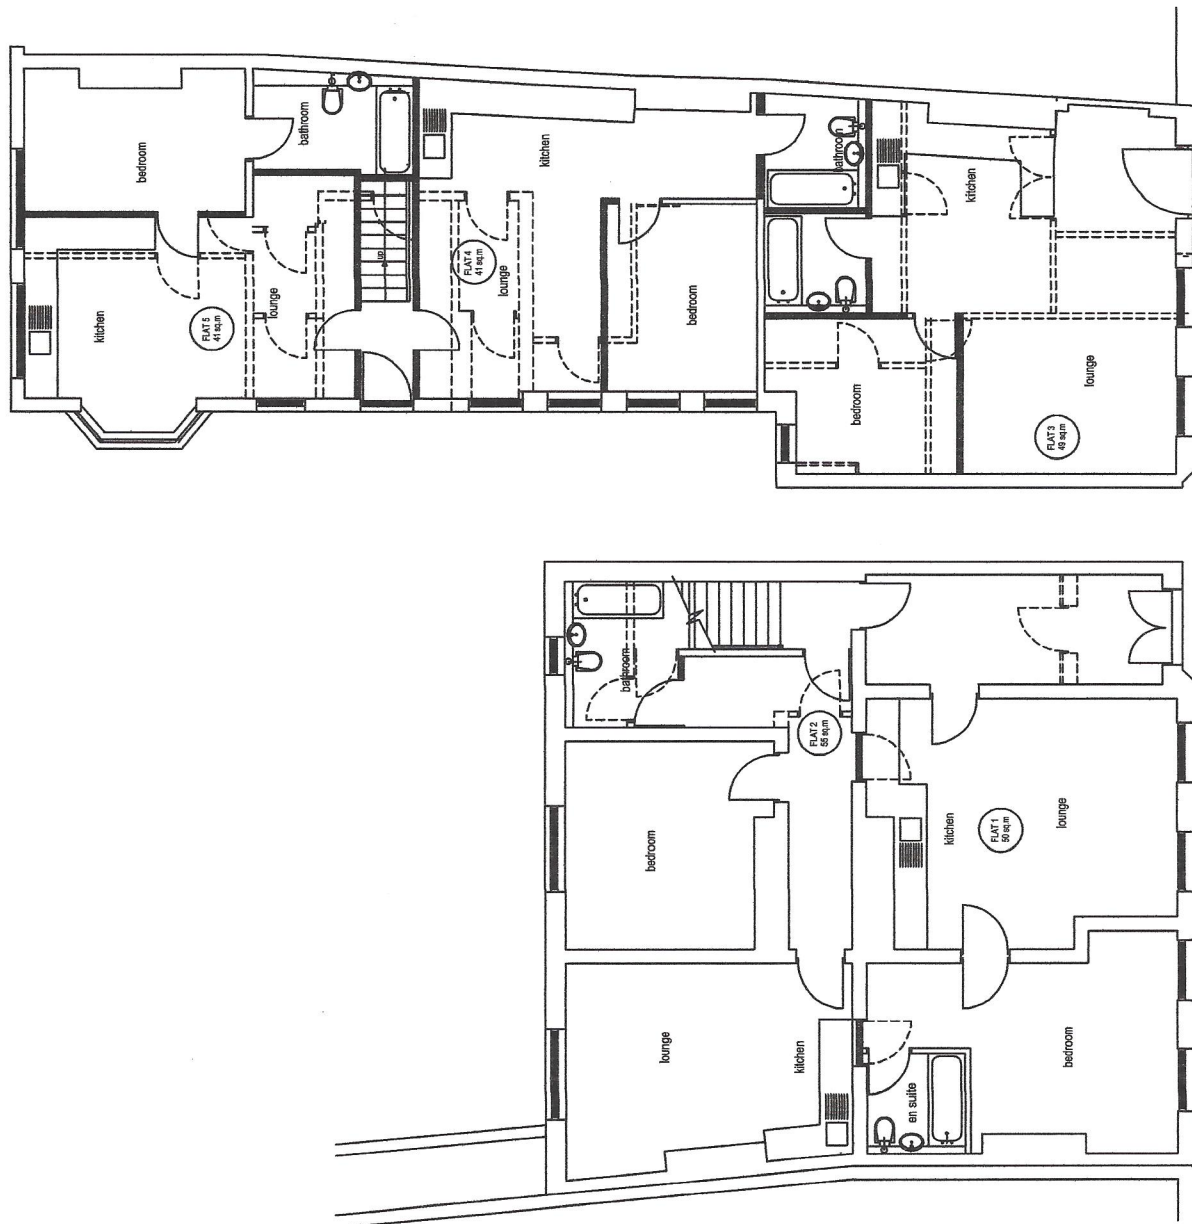

A 16/07/15 ISSUED FOR PLANNING & LISTED BUILDING CONSENT	
Rev	Description
1	Issued for Planning & Listed Building Consent
Client: SHEPHERD TECHNICAL SERVICES Project: PROPOSED CHANGE OF USE FROM COMMERCIAL TO RESIDENTIAL DEVELOPMENT AT 17 BOWL ALLEY LANE HULL 16no SELF CONTAINED FLATS	
Drawing Title: Proposed Ground Floor Plan	
Shepherd Technical Services 110 Blandford Road North Lincolnshire DN15 1NA Tel: 01725 380799 Fax: 01725 380798	
SHEPHERD TECHNICAL SERVICES Architects, Civil & Structural Design Consultants	
Date	MAY 10
Scale	1/1000 (A3 1500x)
Drawn	DS
Checked	
Drawing No. C0042/ A1 / 505 rev A	

THIS DRAWING IS FOR PLANNING PURPOSES ONLY
 ALL DIMENSIONS & DETAILS TO BE CHECKED ON SITE PRIOR TO
 COMMENCEMENT OF WORKS ON SITE
 THIS DRAWING IS THE COPYRIGHT OF SHEPHERD TECHNICAL SERVICES
 THE DRAWING IS TO BE READ IN CONJUNCTION WITH THE
 FOLLOWING DOCUMENTS:
 CON2/A/16/01 EXISTING GROUND FLOOR PLAN
 CON2/A/16/02 EXISTING FIRST FLOOR PLAN
 CON2/A/16/03 EXISTING SECOND FLOOR PLAN
 CON2/A/16/04 EXISTING THIRD FLOOR PLAN
 CON2/A/16/05 PROPOSED GROUND FLOOR PLAN
 CON2/A/16/06 PROPOSED FIRST FLOOR PLAN
 CON2/A/16/07 PROPOSED SECOND FLOOR PLAN
 CON2/A/16/08 EXISTING NORTH ELEVATION
 CON2/A/16/09 EXISTING SOUTH ELEVATION
 CON2/A/16/10 EXISTING WEST ELEVATION
 CON2/A/16/11 EXISTING EAST ELEVATION
 CON2/A/16/12 PROPOSED NORTH ELEVATION
 CON2/A/16/13 PROPOSED SOUTH ELEVATION
 CON2/A/16/14 PROPOSED WEST ELEVATION
 CON2/A/16/15 PROPOSED EAST ELEVATION

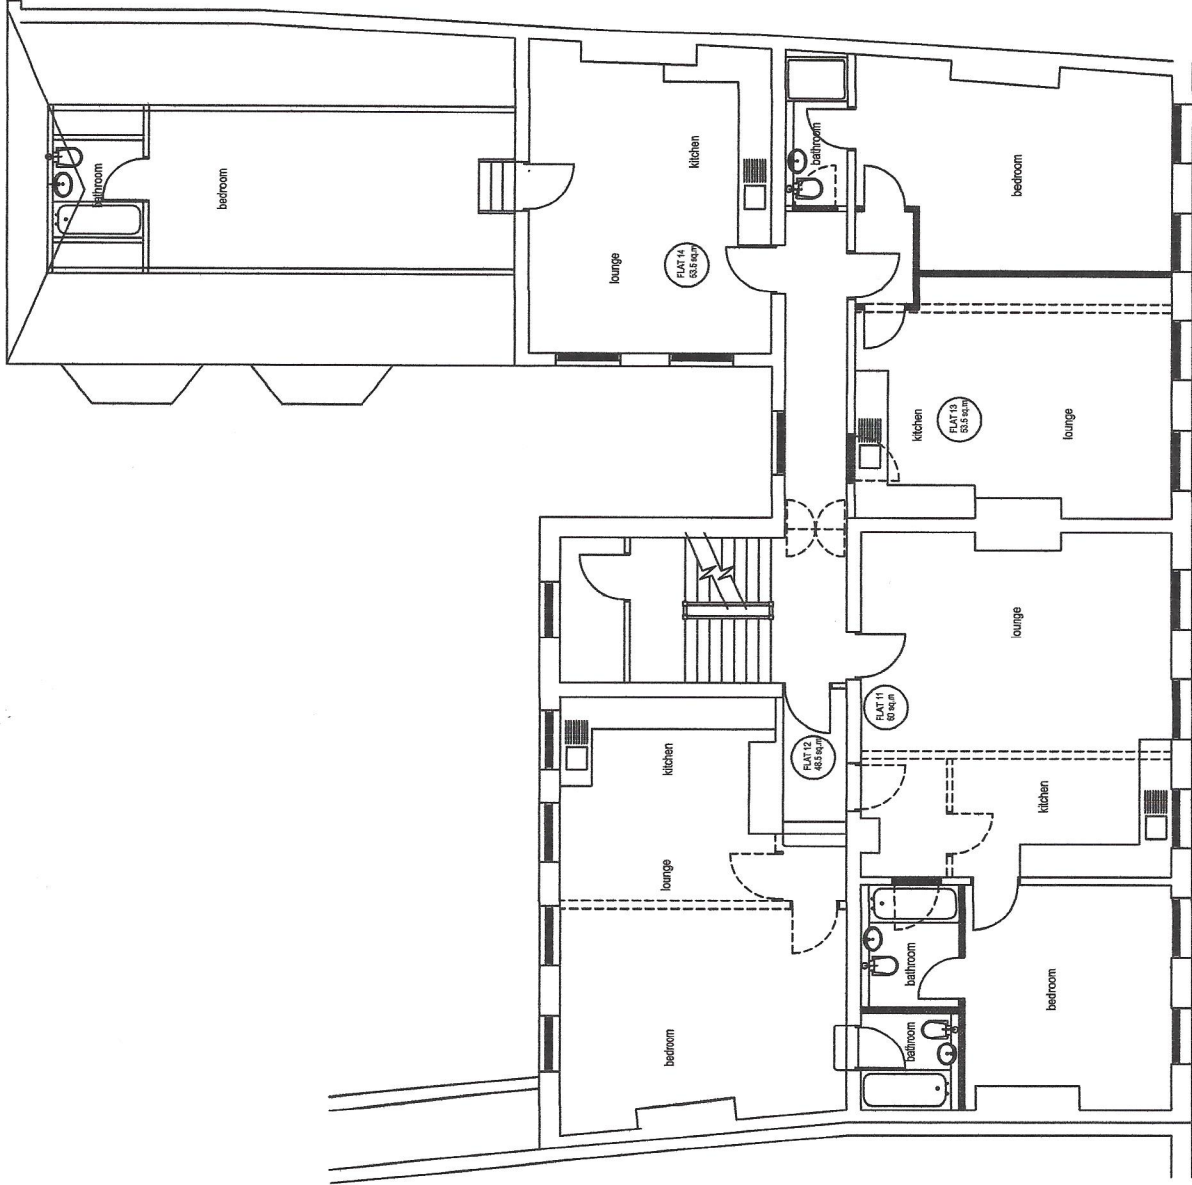

SECOND FLOOR PLAN

A 16/13 ISSUED FOR PLANNING & LISTED BUILDING CONSENT
 Date: 16/05/2016
 Drawn by: Yousang Kim
 Checked by: Yousang Kim
 Approved by: Planning & Listed Building Consent
 Yousang Kim
 Yousang Kim
 PROPOSED CHANGE OF USE FROM
 COMMERCIAL TO RESIDENTIAL DEVELOPMENT
 AT 17 BOWL ALLEY LANE HULL
 16/01 SELF-CONTAINED FLATS

Proposed Second Floor Plan

Shepherd Technical Services
 10 The Quadrant
 North Lincolnshire
 Immingham
 North East
 Tel: 01724 330779
 Fax: 01724 330788

SHEPHERD TECHNICAL SERVICES
 Architects, Civil & Structural Design Consultants

Date	MAY 15
Scale	1/1000 (A3) 1/250 (A4)
Drawn	DK
Checked	

Drawing No. C00042/ A1 / 507 rev A

THIS DRAWING IS FOR PLANNING PURPOSES ONLY
ALL DIMENSIONS & DETAILS TO BE CHECKED ON SITE PRIOR TO
CONSTRUCTION OF WORKS ON SITE
THIS DRAWING IS TO BE READ IN CONJUNCTION WITH THE
FOLLOWING Dwg. No.
CD042A1/507 EXISTING GROUND FLOOR PLAN
CD042A1/508 EXISTING FIRST FLOOR PLAN
CD042A1/509 EXISTING SECOND FLOOR PLAN
CD042A1/510 EXISTING THIRD FLOOR PLAN
CD042A1/511 EXISTING WEST ELEVATION
CD042A1/512 EXISTING SOUTH ELEVATION
CD042A1/513 EXISTING EAST ELEVATION
CD042A1/514 EXISTING NORTH ELEVATION
CD042A1/515 EXISTING WEST ELEVATION
CD042A1/516 EXISTING SOUTH ELEVATION
CD042A1/517 EXISTING EAST ELEVATION
CD042A1/518 EXISTING NORTH ELEVATION



THIRD FLOOR PLAN


A 16/07/10 ISSUED FOR PLANNING & LISTED BUILDING CONSENT
Rev Date Description
Issued to: Planning & Listed Building Consent
Client: Yuppelot.com
PROPOSED CHANGE OF USE FROM
COMMERCIAL TO RESIDENTIAL DEVELOPMENT
AT 177-179, BRISTOL ROAD, BIRMINGHAM
B15 1NA
18th FLOOR, SELF-CONTAINED FLATS

Drawn by: [Name]
Checked by: [Name]
Proposed Third Floor Plan
Shepherd Technical Services
110 Mansfield Road
Birmingham
B1 2TA
Tel: 0121 302 3028
Fax: 0121 302 3028

Shepherd Technical Services
Architectural, Civil & Structural Design Consultants
Date: MAY 10
Scale: 1/100 (A3) (500g)
Drawn: DS
Checked: [Name]
Drawing No: C0042/A1 / 508 rev A

THIS DRAWING IS FOR PLANNING PURPOSES ONLY
ALL DIMENSIONS & DETAILS TO BE CHECKED ON SITE PRIOR TO
COMMENCEMENT OF WORKS ON SITE
THIS DRAWING IS THE COPYRIGHT OF SHEPHERD TECHNICAL SERVICES
THESE DRAWINGS ARE NOT TO BE REPRODUCED OR USED IN CONSTRUCTION WITH THE
FOLLOWING DRG. NO.

CO042/1/509 EXISTING GROUND FLOOR PLAN
CO042/1/509 EXISTING FIRST FLOOR PLAN
CO042/1/509 EXISTING SECOND FLOOR PLAN
CO042/1/509 EXISTING THIRD FLOOR PLAN
CO042/1/509 EXISTING NORTH ELEVATION
CO042/1/509 EXISTING SOUTH ELEVATION
CO042/1/509 EXISTING WEST ELEVATION
CO042/1/509 EXISTING EAST ELEVATION
CO042/1/509 PROPOSED GROUND FLOOR PLAN
CO042/1/509 PROPOSED FIRST FLOOR PLAN
CO042/1/509 PROPOSED SECOND FLOOR PLAN
CO042/1/509 PROPOSED THIRD FLOOR PLAN
CO042/1/509 PROPOSED NORTH ELEVATION
CO042/1/509 PROPOSED SOUTH ELEVATION
CO042/1/509 PROPOSED WEST ELEVATION
CO042/1/509 PROPOSED EAST ELEVATION

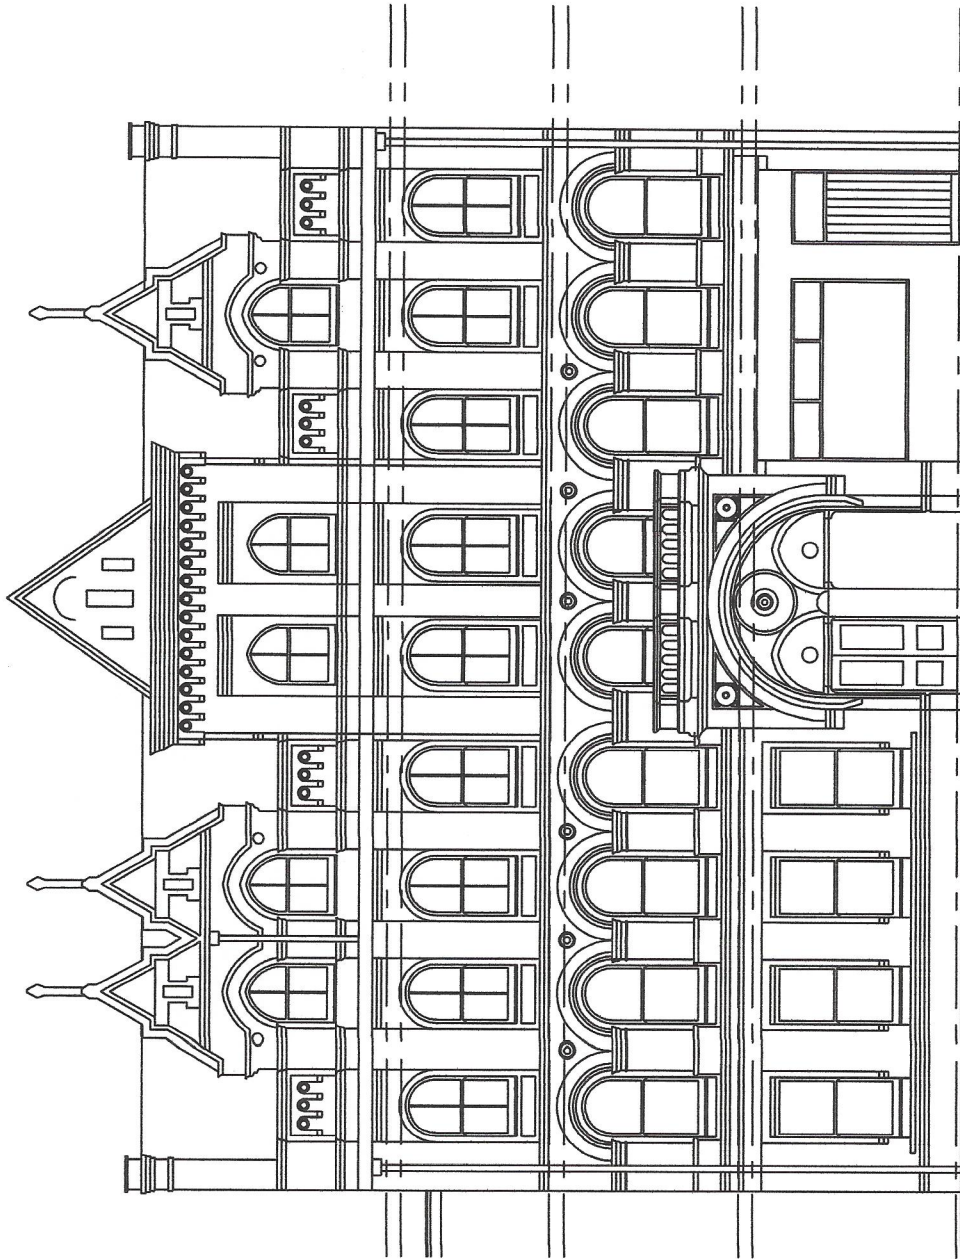

SOUTH ELEVATION

A 16/01/19 ISSUED FOR PLANNING LISTED BUILDING CONSENT

Rev. Date Description

Issued for: Planning & Listed Building Consent

Client: Shephard

Yip@shephard.com

PROPOSED CHANGE OF USE FROM
COMMERCIAL TO RESIDENTIAL DEVELOPMENT
AT 17 DOLLAR LANE HULL
1610, SELF CONTAINED FLATS

Drawing Title

Existing South Elevation

Shephard Technical Services

17 DOLLAR LANE

Southampton

South Hampshire

Tel: 01725 330798


Fax: 01725 330798

SHEPHERD TECHNICAL SERVICES
Architectural, Civil & Structural Design Consultants

Date: MAY 19
Scale: 1/1000000
Drawn: DB
Checked: DB

Drawing No:
C0042/ A1 / 509 rev O

THIS DRAWING IS FOR PLANNING PURPOSES ONLY
ALL DIMENSIONS & DETAILS TO BE CHECKED ON SITE PRIOR TO
COMMENCEMENT OF WORKS ON SITE
THIS DRAWING IS THE COPYRIGHT OF SHEPHERD TECHNICAL SERVICES
LIMITED AND IS NOT TO BE REPRODUCED OR COPIED IN ANY FORM
WITHOUT THE WRITTEN PERMISSION OF SHEPHERD TECHNICAL SERVICES
LIMITED. THE FOLLOWING ARE THE DETAILS TO BE CHECKED ON SITE
PRIOR TO COMMENCEMENT OF WORKS ON SITE
CON/24/16/1 EXISTING GROUND FLOOR PLAN
CON/24/16/2 EXISTING FIRST FLOOR PLAN
CON/24/16/3 EXISTING SECOND FLOOR PLAN
CON/24/16/4 EXISTING THIRD FLOOR PLAN
CON/24/16/5 EXISTING FOURTH FLOOR PLAN
CON/24/16/6 PROPOSED GROUND FLOOR PLAN
CON/24/16/7 PROPOSED FIRST FLOOR PLAN
CON/24/16/8 PROPOSED SECOND FLOOR PLAN
CON/24/16/9 PROPOSED THIRD FLOOR PLAN
CON/24/16/10 PROPOSED FOURTH FLOOR PLAN
CON/24/16/11 EXISTING NORTH ELEVATION
CON/24/16/12 EXISTING SOUTH ELEVATION
CON/24/16/13 EXISTING WEST ELEVATION
CON/24/16/14 EXISTING EAST ELEVATION
CON/24/16/15 PROPOSED NORTH ELEVATION
CON/24/16/16 PROPOSED SOUTH ELEVATION
CON/24/16/17 PROPOSED WEST ELEVATION
CON/24/16/18 PROPOSED EAST ELEVATION

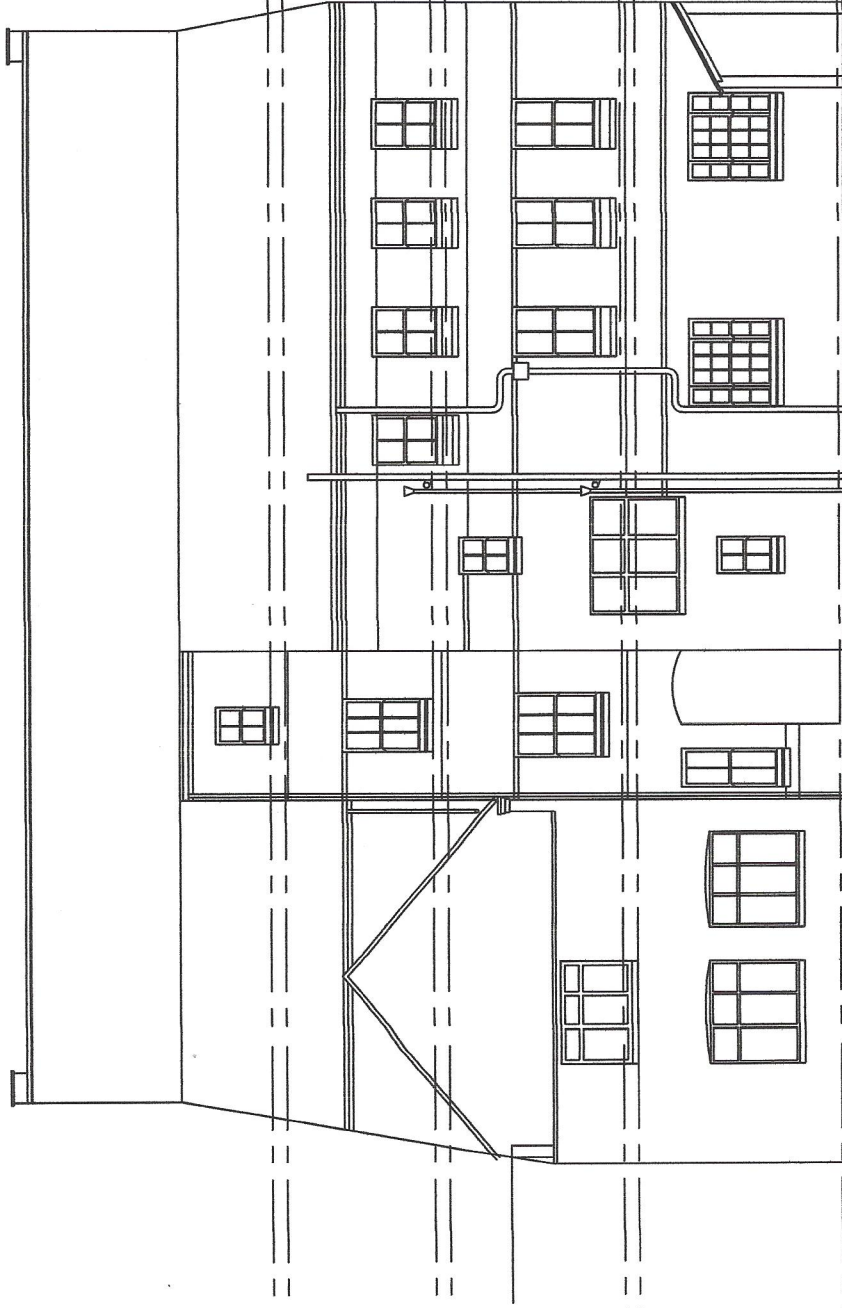

NORTH ELEVATION

A 16/01/10 SHEPHERD'S PLANNING & LISTED BUILDING CONSENT

Rev	Date	Description
1	16/01/10	Planning & Listed Building Consent

Drawn by: V. Patel
Checked by: V. Patel
Vipatel.com

PROPOSED CHANGE OF USE FROM
COMMERCIAL TO RESIDENTIAL DEVELOPMENT
AT 17 BOW ALLEY LANE HULL
1610, SELF-CONTAINED FLATS

Drawing Title
Existing North Elevation

Shepherd Technical Services
10, Woodhouse Road
South Shields
North Lincolnshire
DN16 7JL
Tel: 01724 500789
Fax: 01724 500788

SHEPHERD TECHNICAL SERVICES
Architects, Civil & Structural Design Consultants


Date	Rev
16/01/10	1

Scale: 1/1000 (A1 / 510)

Drawn: V. Patel
Checked: V. Patel

Drawing No.
C0042/ A1 / 510 rev 0

THIS DRAWING IS FOR PLANNING PURPOSES ONLY
ALL DIMENSIONS ARE TO BE CHECKED ON SITE PRIOR TO
COMMENCEMENT OF WORKS ON SITE
THIS DRAWING IS THE COPYRIGHT OF SHEPHERD TECHNICAL SERVICES
FOLLOWING URL NO.
C0042/01 EXISTING GROUND FLOOR PLAN
C0042/02 EXISTING SECOND FLOOR PLAN
C0042/03 EXISTING THIRD FLOOR PLAN
C0042/04 EXISTING FOURTH FLOOR PLAN
C0042/05 EXISTING WEST ELEVATION
C0042/06 EXISTING EAST ELEVATION
C0042/07 EXISTING NORTH ELEVATION
C0042/08 EXISTING SOUTH ELEVATION
C0042/09 PROPOSED GROUND FLOOR PLAN
C0042/10 PROPOSED SECOND FLOOR PLAN
C0042/11 PROPOSED THIRD FLOOR PLAN
C0042/12 PROPOSED FOURTH FLOOR PLAN
C0042/13 PROPOSED WEST ELEVATION
C0042/14 PROPOSED EAST ELEVATION
C0042/15 PROPOSED NORTH ELEVATION
C0042/16 PROPOSED SOUTH ELEVATION

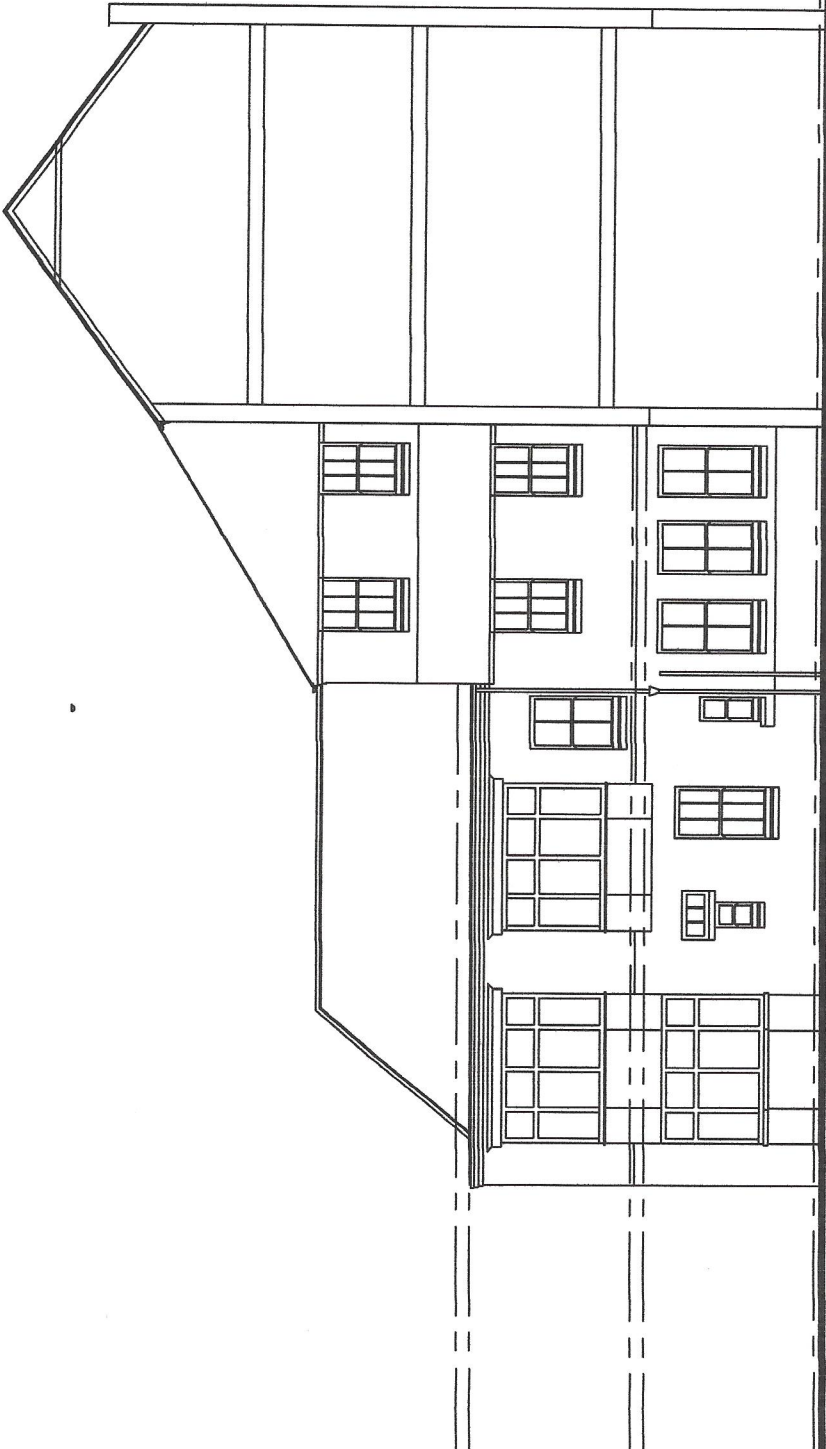

WEST ELEVATION

A 1007/10

ISSUED FOR PLANNING LISTED BUILDING CONSENT

Rev	Date	Description
1	10/07/10	ISSUED FOR PLANNING LISTED BUILDING CONSENT

Issued for:

Planning & Listed Building Consent

Client Scheme

Yupik.com

Project Name

PROPOSED CHANGE OF USE FROM COMMERCIAL TO RESIDENTIAL DEVELOPMENT AT 17 BOWL ALLEY LANE HULL 16th. SELF CONTAINED FLATS

Drawing Title

Existing West Elevation

Shepherd Technical Services

110 Skarfield Road

North Lopham

North Lopham

DN16 1NU

01775 300789

01775 300789

Shepherd Technical Services

Architectural, Civil & Structural Design Consultants

Date

MAY 10

Scale

1/1000(NAL 1000)

Drawn

DS

Checked

Drawing No.

C0042/ A1 /511 rev O